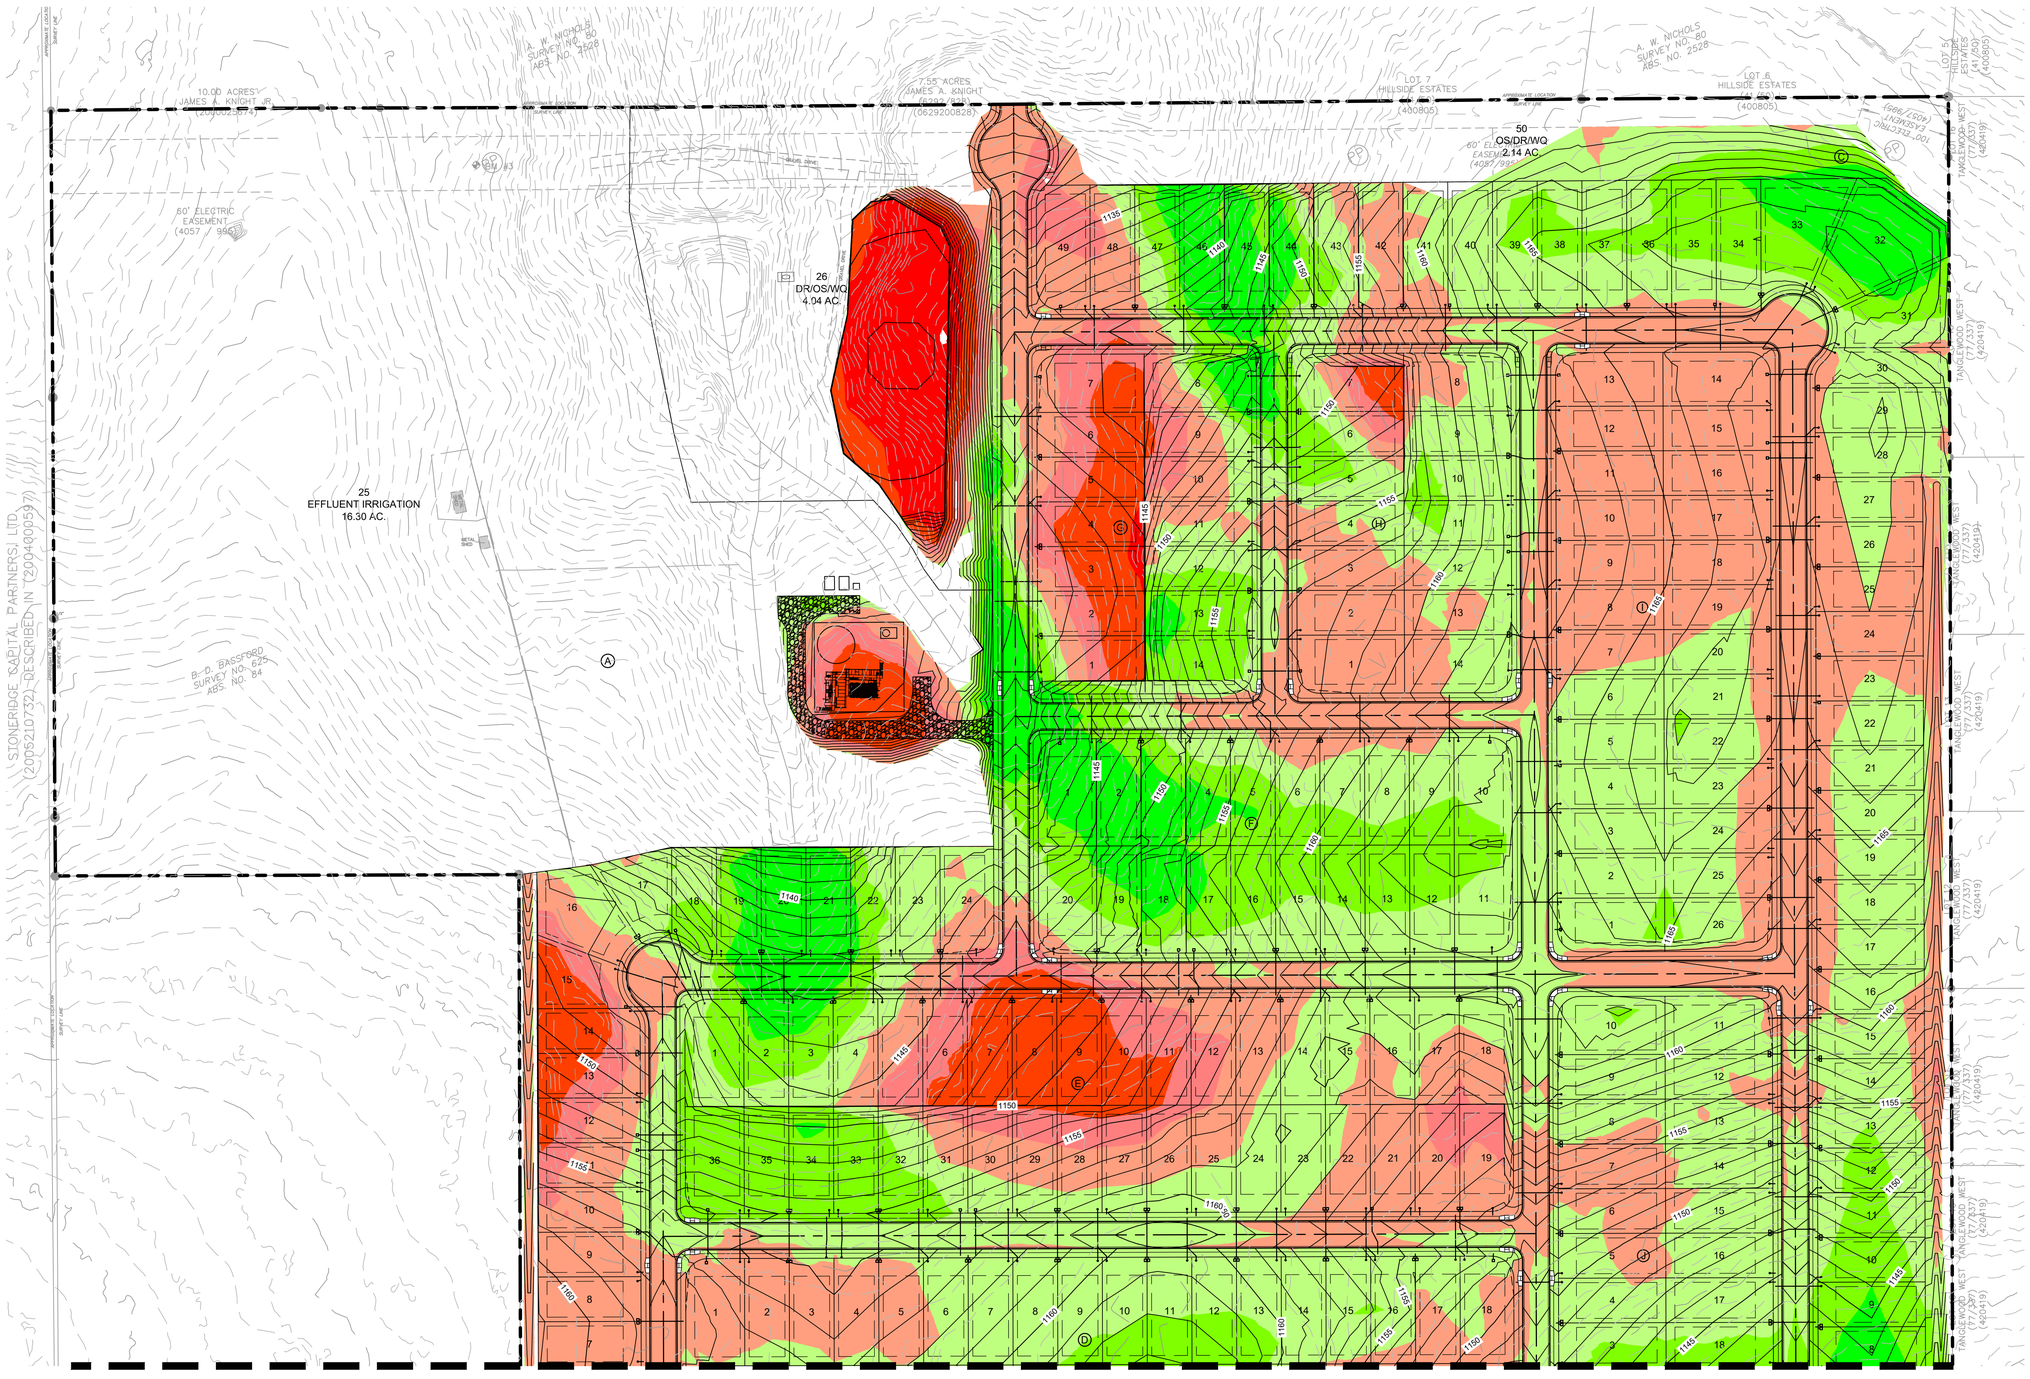

MATCHLINE TO SHEET 2

Elevations Table			
Number	Minimum Elevation	Maximum Elevation	Color
1	-24.419	-8.000	
2	-8.000	-4.000	
3	-4.000	-2.000	
4	-2.000	0.000	
5	0.000	2.000	
6	2.000	4.000	
7	4.000	8.740	

8834 N. Capital of Texas Hwy.
Suite 140
Austin, Texas 78759
(512)452-0371
FAX(512)454-9933
TBPELS FIRM #2946
GRAY ENGINEERING

NO.	BY	DATE	REVISION DESCRIPTION

ORCHARD RANCH
SUBDIVISION
CONSTRUCTION PLANS

GRADING CUT/FILL
EXHIBIT (1 OF 2)

PROJECT NO: 1636-11741

DESIGNED BY: BG

DRAWN BY: TAM

CHECKED BY: CR

NOTICE:
ALTERATION OF A SEALED DRAWING WITHOUT PROPER NOTIFICATION TO THE RESPONSIBLE ENGINEER IS A VIOLATION OF THE TEXAS ENGINEERING PRACTICE ACT.

H:\PROJECTS\1636 - BROHN HOMES\11741 - ORCHARD RANCH\CAD\EXHIBITS\ORCHARD RANCH GRADING EXHIBIT.DWG DATE: 6/23/2026 2:50:50 PM BY: SMEDINA

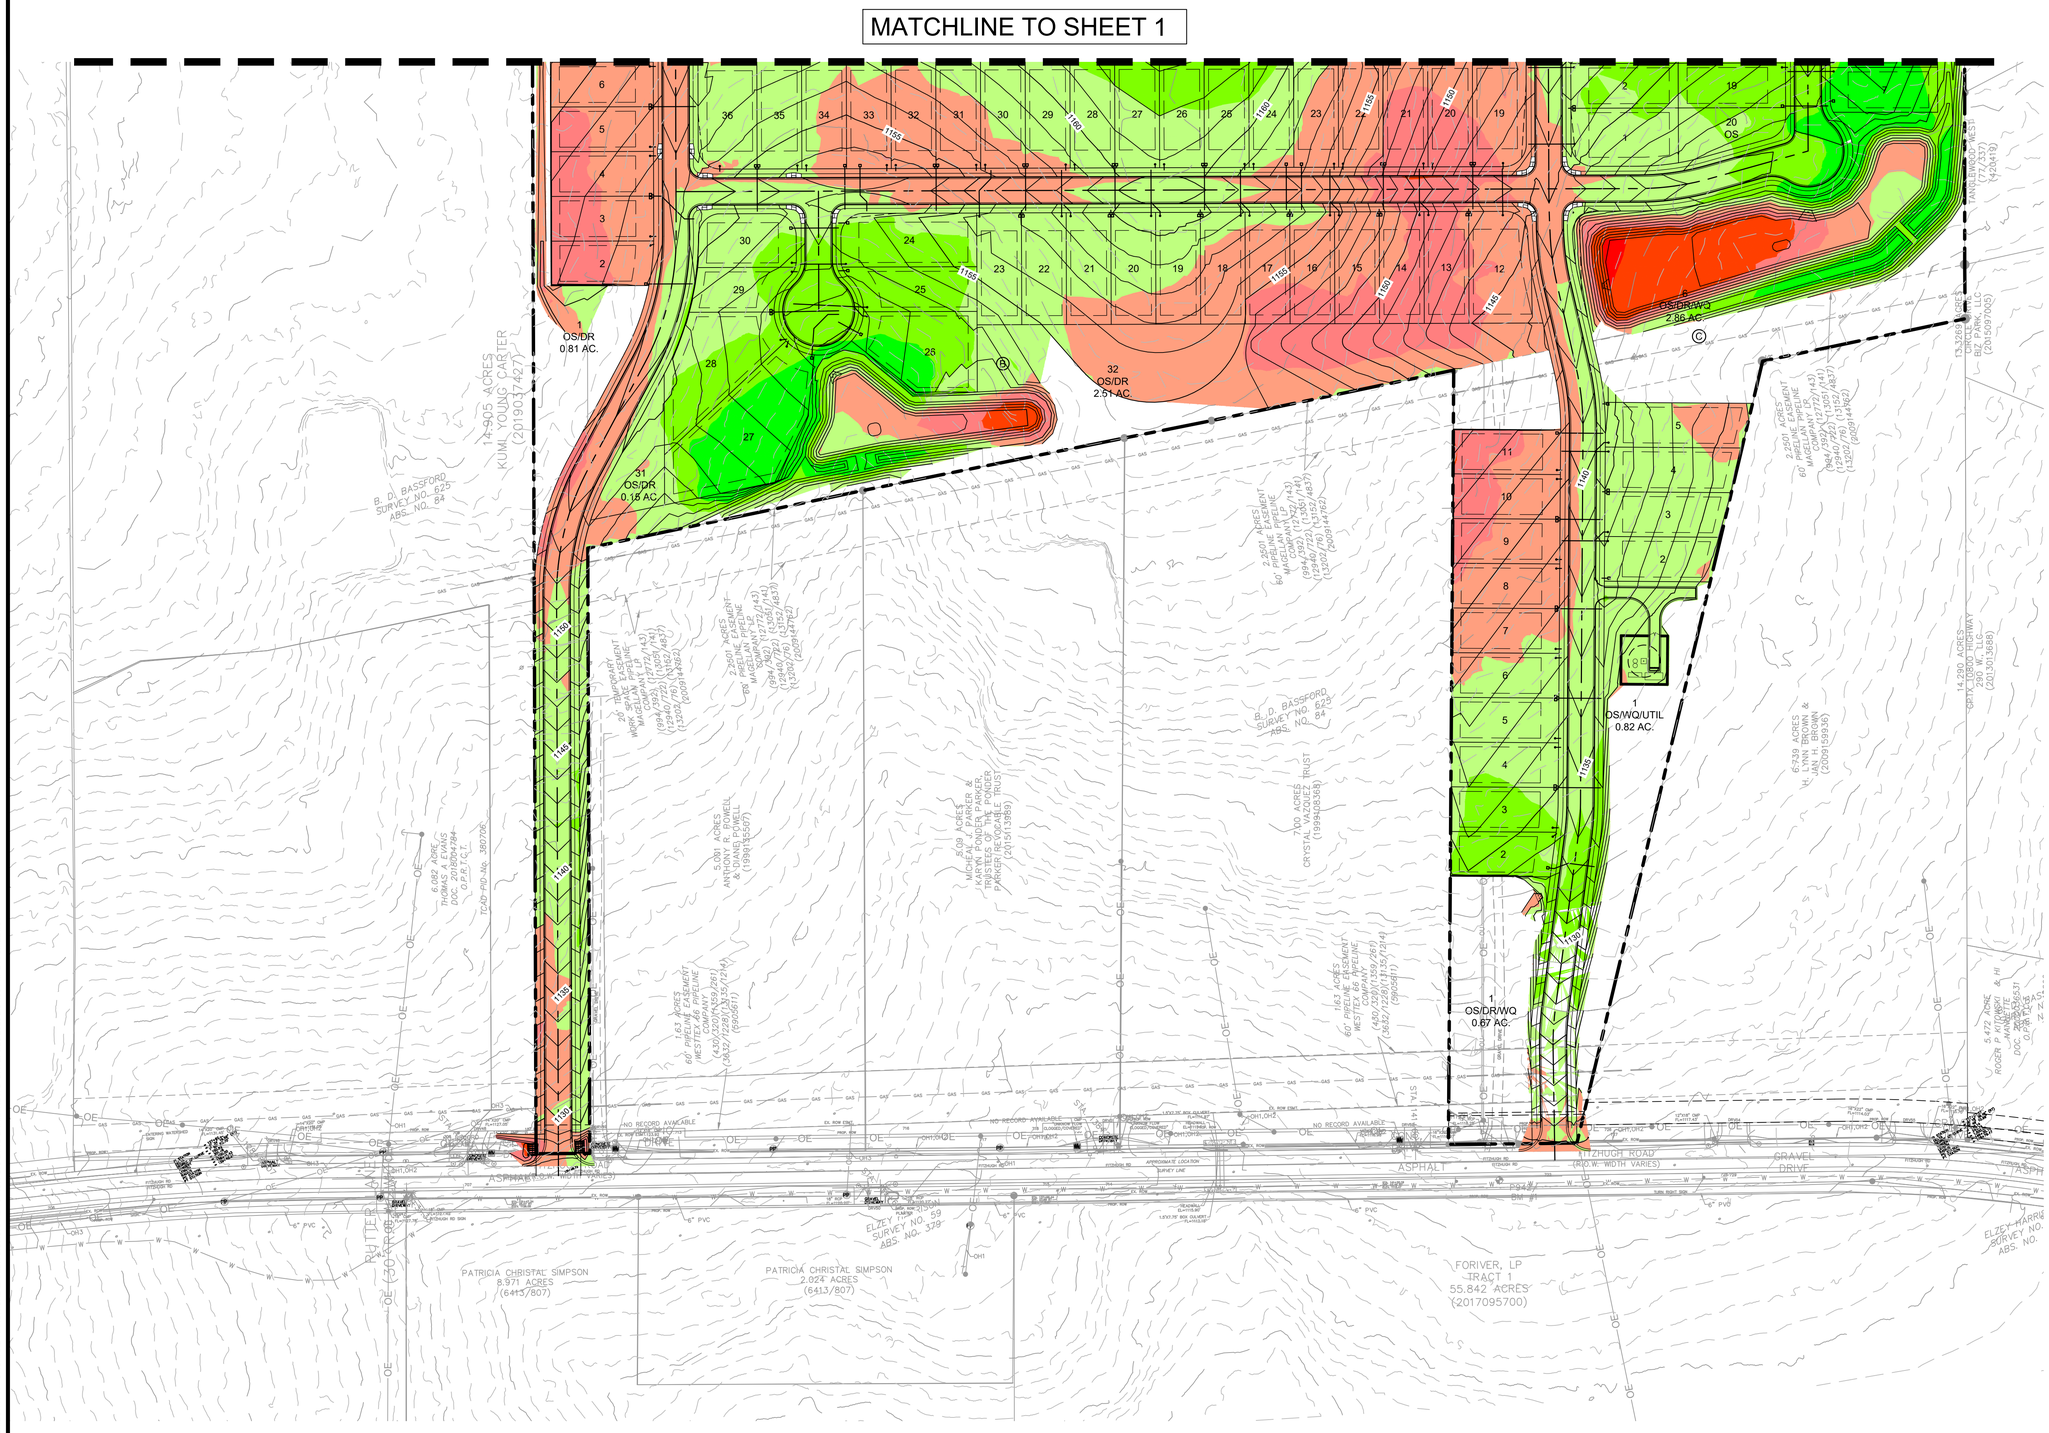

Elevations Table			
Number	Minimum Elevation	Maximum Elevation	Color
1	-24.419	-8.000	
2	-8.000	-4.000	
3	-4.000	-2.000	
4	-2.000	0.000	
5	0.000	2.000	
6	2.000	4.000	
7	4.000	8.740	

8834 N. Capital of Texas Hwy.
Suite 140
Austin, Texas 78759
(512)452-0371
FAX(512)454-9933
TBPELS FIRM #2946
GRAY ENGINEERING

NO.	BY	DATE	REVISION DESCRIPTION

ORCHARD RANCH SUBDIVISION CONSTRUCTION PLANS

GRADING CUT/FILL EXHIBIT (2 OF 2)

PROJECT NO: 1636-11741

DESIGNED BY: BG

DRAWN BY: TAM

CHECKED BY: CR

NOTICE:
ALTERATION OF A SEALED DRAWING WITHOUT PROPER NOTIFICATION TO THE RESPONSIBLE ENGINEER IS A VIOLATION OF THE TEXAS ENGINEERING PRACTICE ACT.

SHEET 2 OF 2

H:\PROJECTS\1636 - BROHN HOMES\11741 - ORCHARD RANCH\CAD\EXHIBITS\ORCHARD RANCH GRADING EXHIBIT.DWG DATE: 6/23/2026 2:51:03 PM BY: SMEDINA