


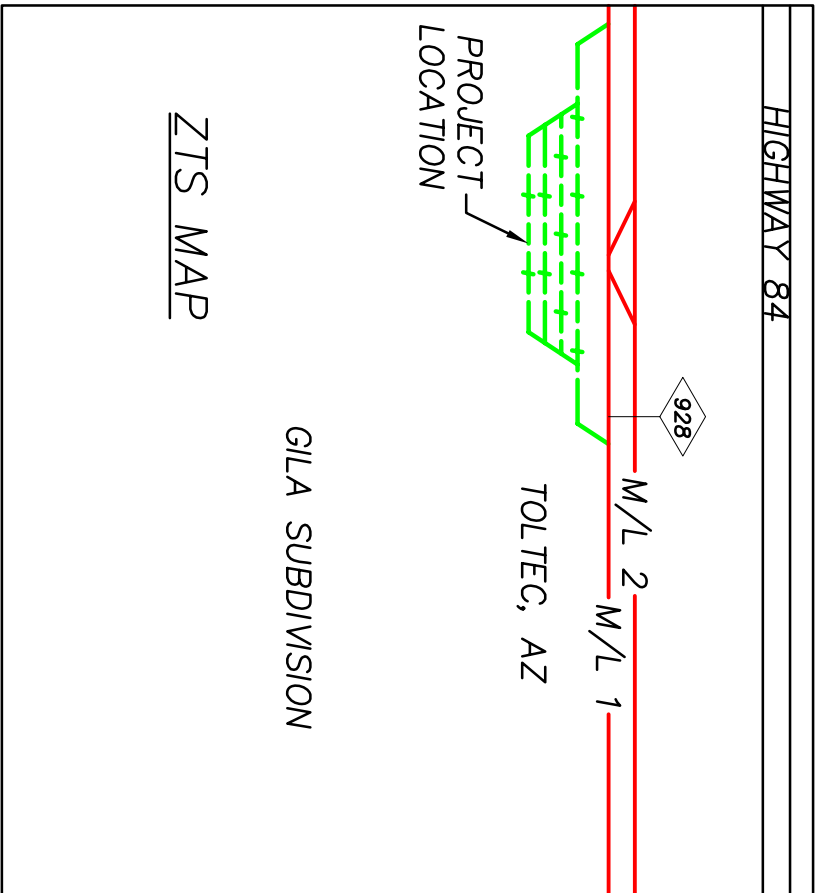

- WORK RESPONSIBILITY:
- WORK BY UPRR:
- INSTALL 813-TF INCLUDING 1- No. 15 RH POTO, 1- No. 15 LH POTO, AND 2-POWER DERAILS.

WORK BY MOUNTAIN STATES CONTRACTING:

- ALL REMAINING WORK BY MSC.
- OPERATING PLAN - MANIFEST TRIAN:
- UPRR WILL PULL TRAIN OFF OF THE MAINLINE ONTO THE SIDING.

- UPRR WILL "SET-OUT" ANY INBOUND CARS ON THE SET-OUT TRACK.

- UPRR WILL "PICK-UP" ANY OUTBOUND CARS FROM THE PICK-UP TRACK.

- INDUSTRY SWITCHER WILL SWITCH CARS TO THE INDIVIDUAL INDUSTRIES, AND BACK.

MOUNTAIN STATES CONTRACTING

6813 W. Flier Drive
Glendale, AZ 85303

p: (800) 827-0743
f: (623) 842-0944

INTERLOCKING

RAILROAD CROSSING



FIBER OPTIC CABLE

CALL BEFORE YOU DIG

1-800-336-9193



REVISION #			BY	DATE	DESCRIPTION
1	JO	9/25/12			Ownership and Maintenance Responsibility Changed.
2	JO	10/22/12			Stationing of DPSS Derail Changed. Track Ownership Modified.
10% Design					
DRAWN BY:			JO	For Use In Agreement With: UNION PACIFIC RAILROAD	
CHECK'D BY:			JLV	And Central AZ Dist. Center	
DATE:			October 22, 2012	Mile Post 925.07 To 928.58, Gila Subdivision	
SHEET NUMBER:			001	Toltec, Pinal Co., Arizona	
			OF	TRACKAGE TO SERVE: BLC Companies FES: 23821	

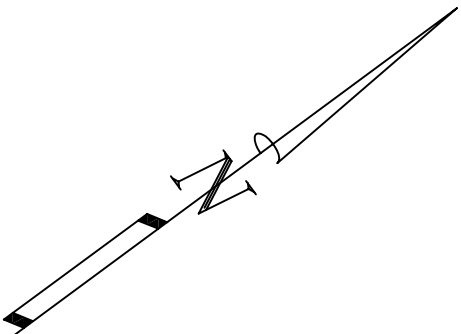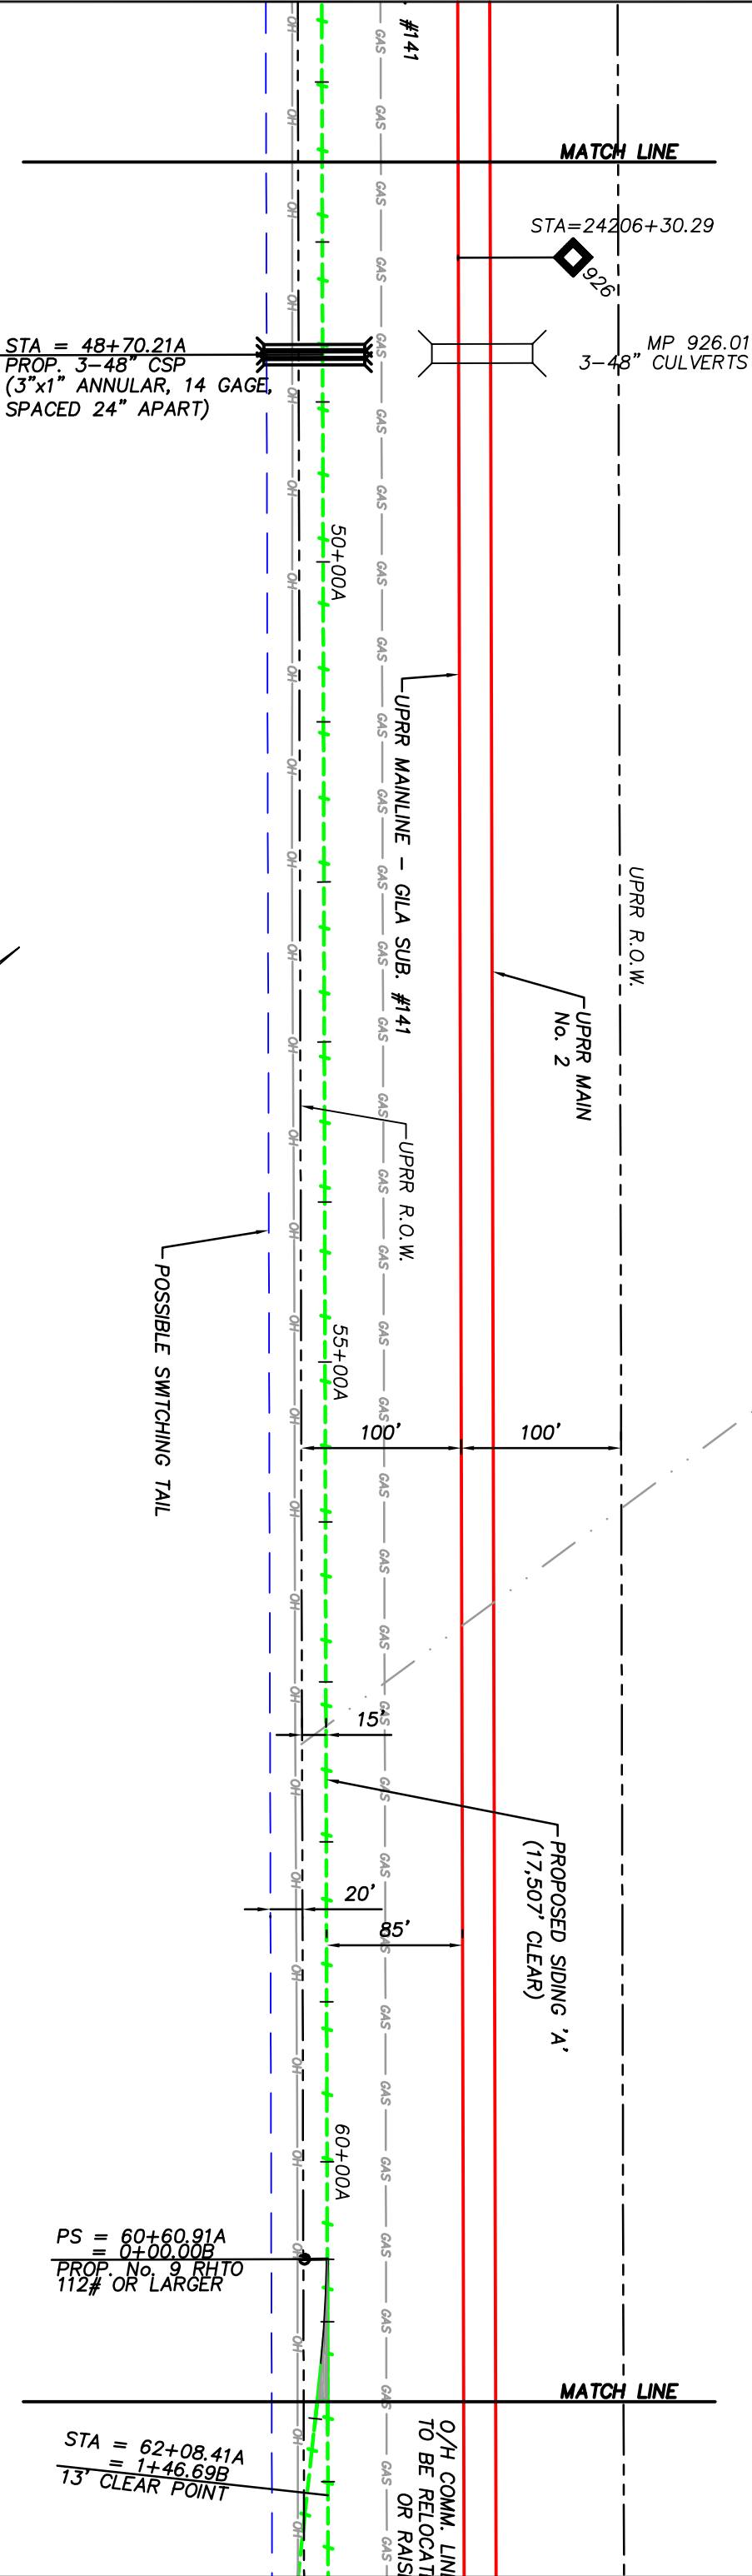

LEGEND:

- Existing Railroad Owned Trackage
- Existing Industry Owned Trackage
- Proposed Railroad Owned Trackage
- Proposed Industry Owned Trackage
- Future Railroad Owned Trackage
- Future Industry Owned Trackage

REVISION #	BY	DATE	DESCRIPTION
1	JO	9/25/12	Ownership and Maintenance Responsibility Changed.
2	JO	10/22/12	Stationing of DPSS Derail Changed. Track Ownership Modified.

DRAWN BY:

JO

CHECK'D BY:

JLV

DATE: October 22, 2012

SHEET NUMBER:

006

OF

015


For Use In Agreement With: **UNION PACIFIC RAILROAD**

And

Central AZ Dist. Center

Mile Post 925.07 To 928.58, Gila Subdivision
Toltec, Pinal Co., Arizona




TRACKAGE TO SERVE: BLC Companies FES: 23821


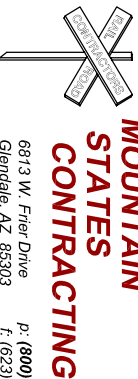


6813 W. Frier Drive
Glendale, AZ 85303

P: (800) 827-0743
F: (623) 842-0944



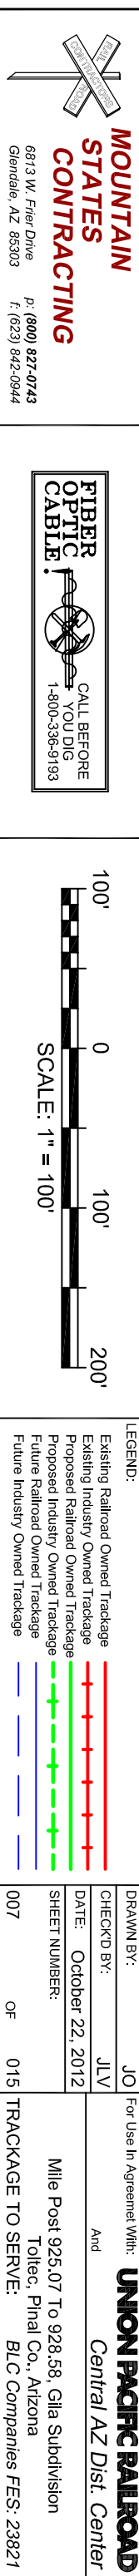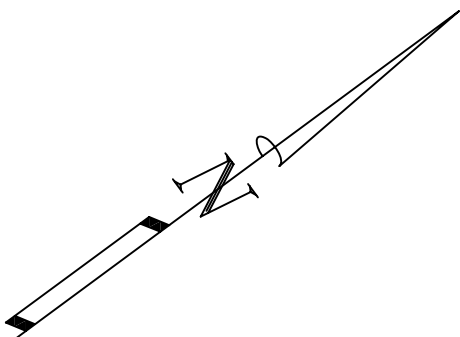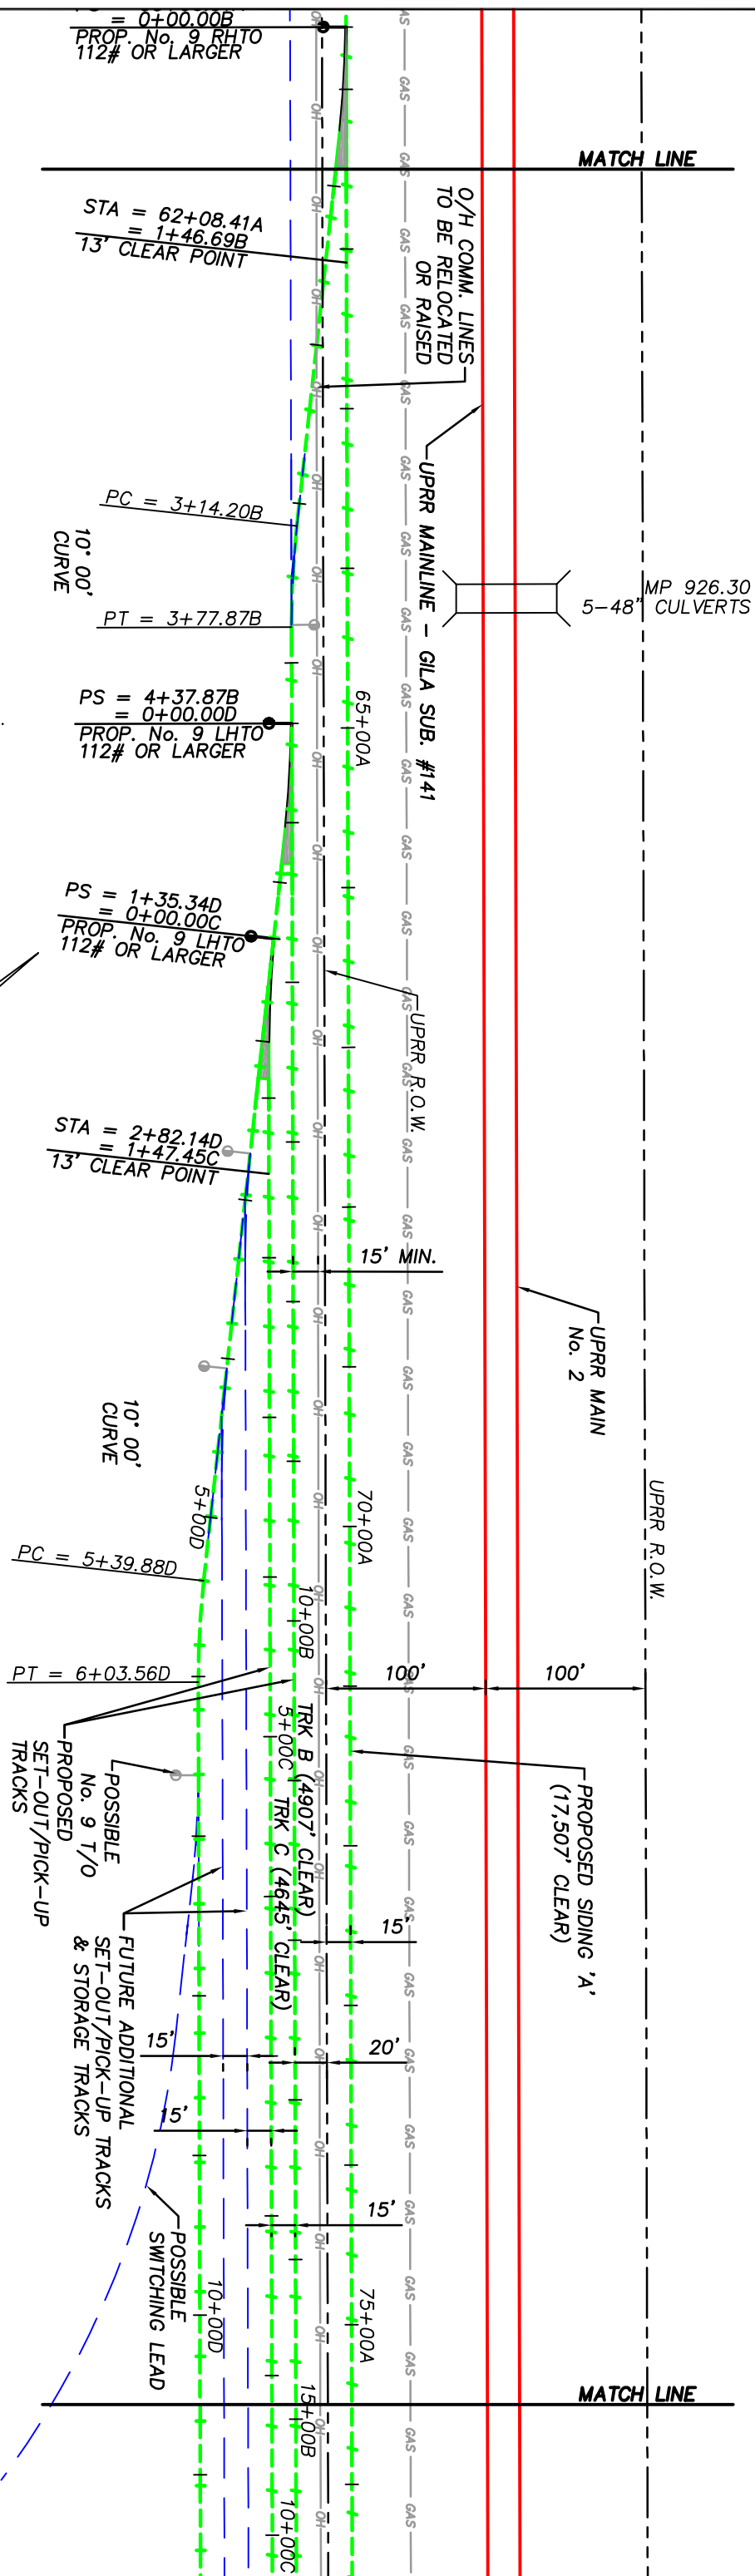

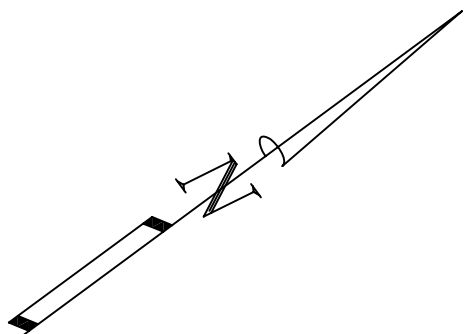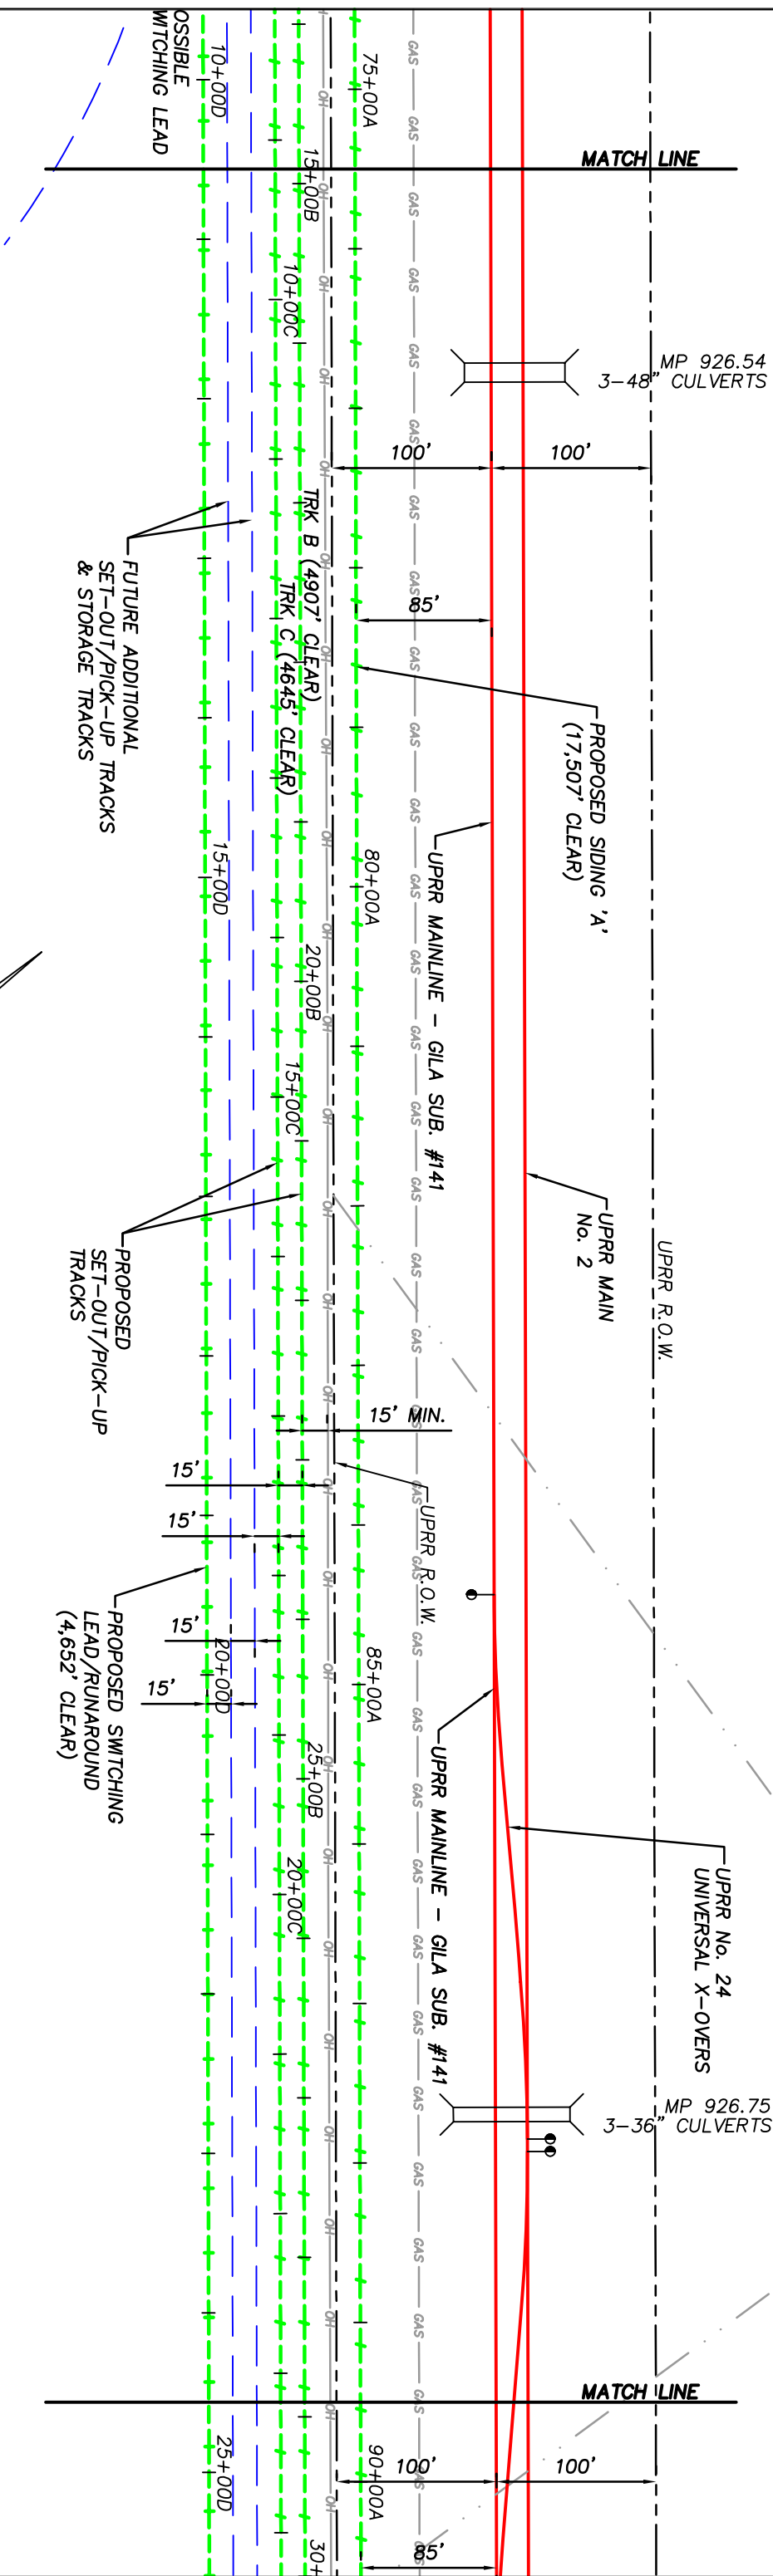

REVISION #	BY	DATE	DESCRIPTION
1	JO	9/29/12	Ownership and Maintenance Responsibility Changed.
2	JO	10/22/12	Stationing of DPSS Derril Changed. Track Ownership Modified.

DRAWN BY:	JO	For Use in Agreement With: UNION PACIFIC RAILROAD And <i>Central AZ Dist. Center</i>
CHECKED BY:	JLV	
DATE:	October 22, 2012	
SHEET NUMBER:		
008	OF 015	Mile Post 925.07 To 928.58, Gila Subdivision Toltec, Pinal Co., Arizona TRACKAGE TO SERVE: BLC Companies FES: 23821

**MOUNTAIN
STATES
CONTRACTING**






6813 W. Firer Drive
Glendale, AZ 85303

P: (800) 827-0743
F: (623) 942-0944

**FIBER
OPTIC
CABLE.**



**CALL BEFORE
YOU DIG**
1-800-336-9193

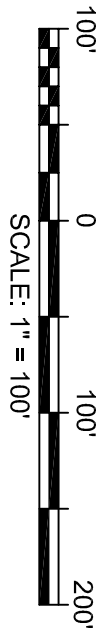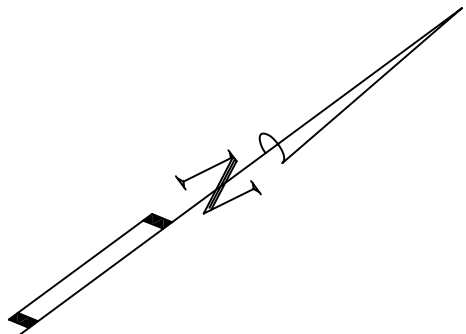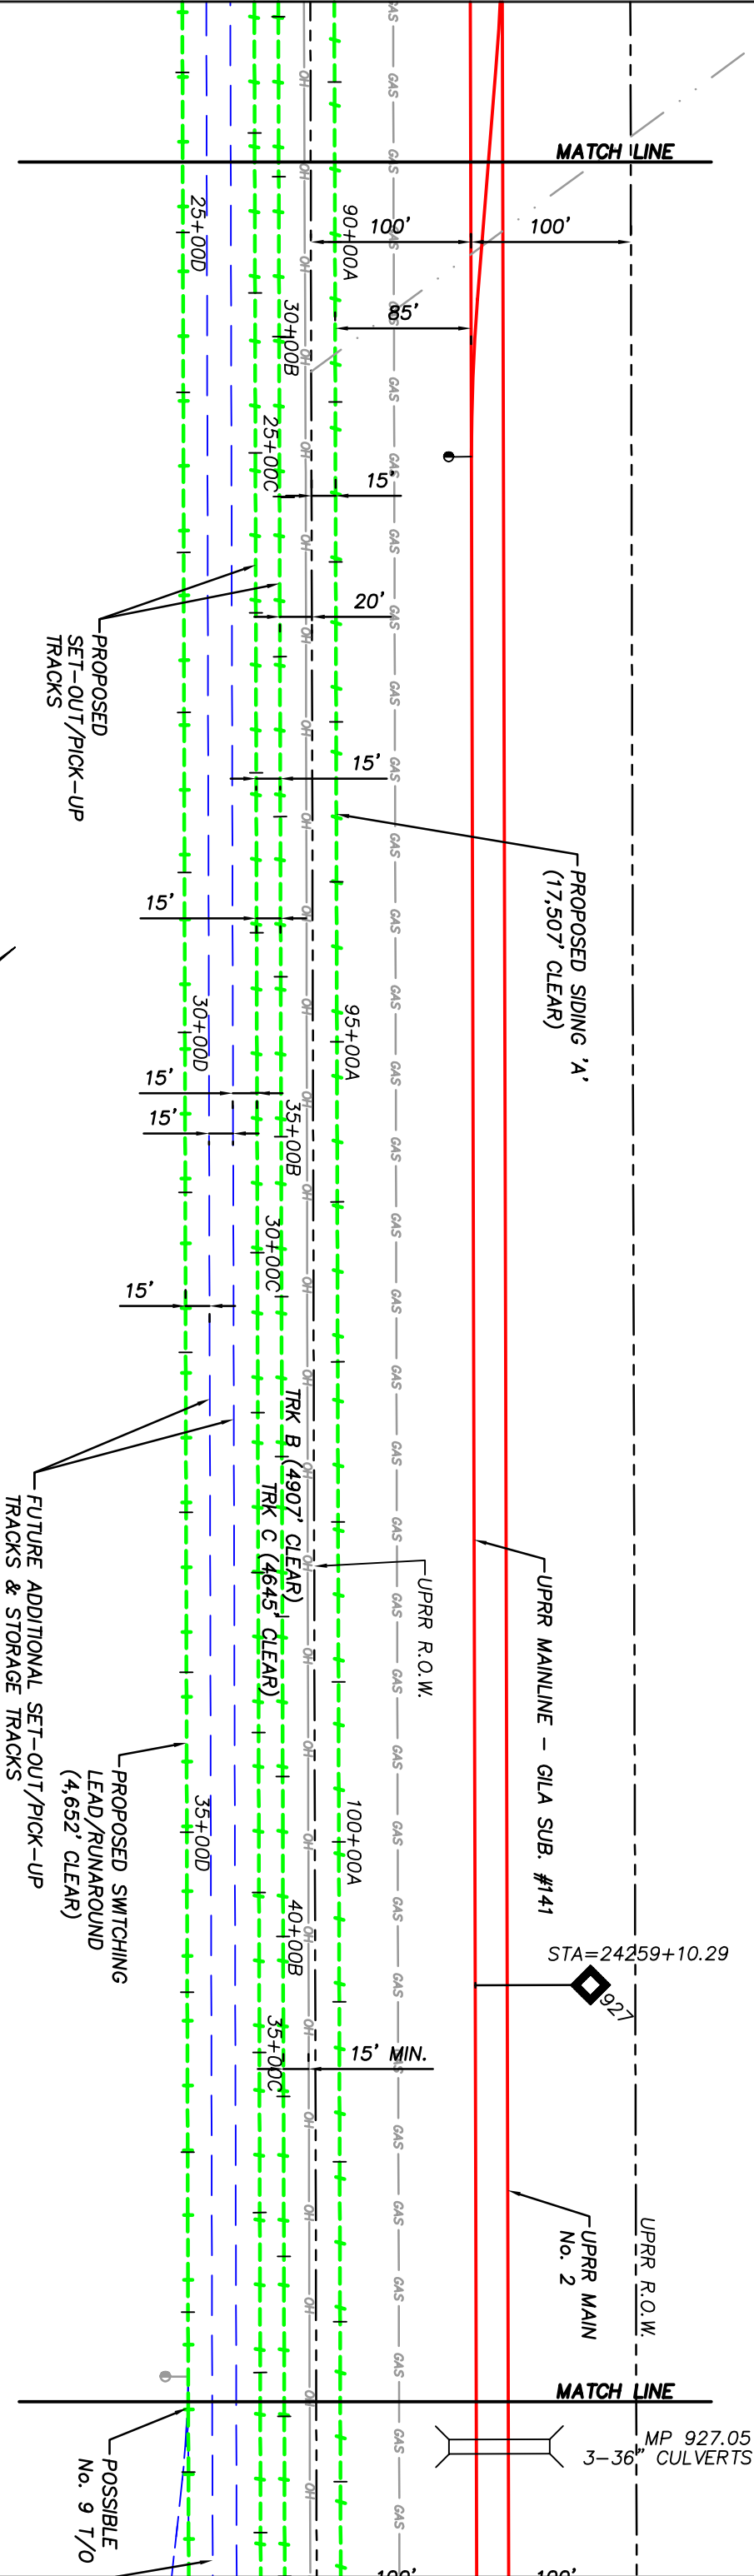

MOUNTAIN STATES CONTRACTING

6813 W. Frier Drive
Glendale, AZ 85303

P: (800) 827-0743
F: (623) 842-0944

FIBER OPTIC CABLE

CALL BEFORE YOU DIG
1-800-336-9193

LEGEND:

- Existing Railroad Owned Trackage
- Existing Industry Owned Trackage
- Proposed Railroad Owned Trackage
- Proposed Industry Owned Trackage
- Future Railroad Owned Trackage
- Future Industry Owned Trackage

REVISION # **BY** **DATE** **DESCRIPTION**



1	JO	9/25/12	Ownership and Maintenance Responsibility Changed.
2	JO	10/22/12	Stationing of DPSS Derrail Changed. Track Ownership Modified.

DRAWN BY: JO **DATE:** October 22, 2012 **SHEET NUMBER:** 009 OF 015

For Use In Agreement With: **UNION PACIFIC RAILROAD** **And** **Central AZ Dist. Center**



Mile Post 925.07 To 928.58, Gila Subdivision
Toltec, Pinal Co., Arizona
TRACKAGE TO SERVE: BLC Companies FES: 23821

10% Design

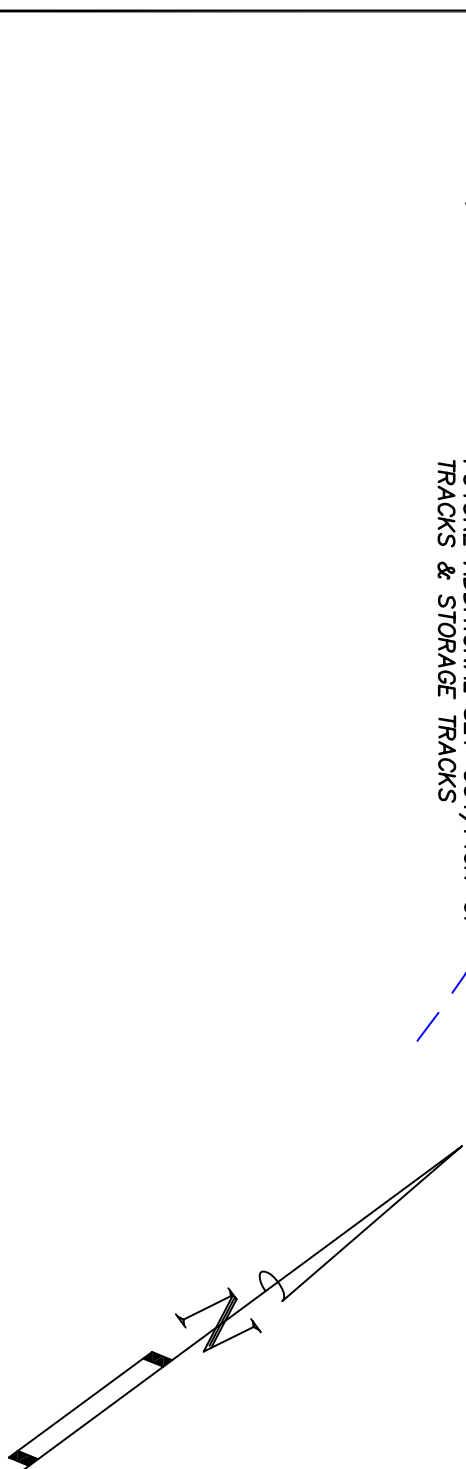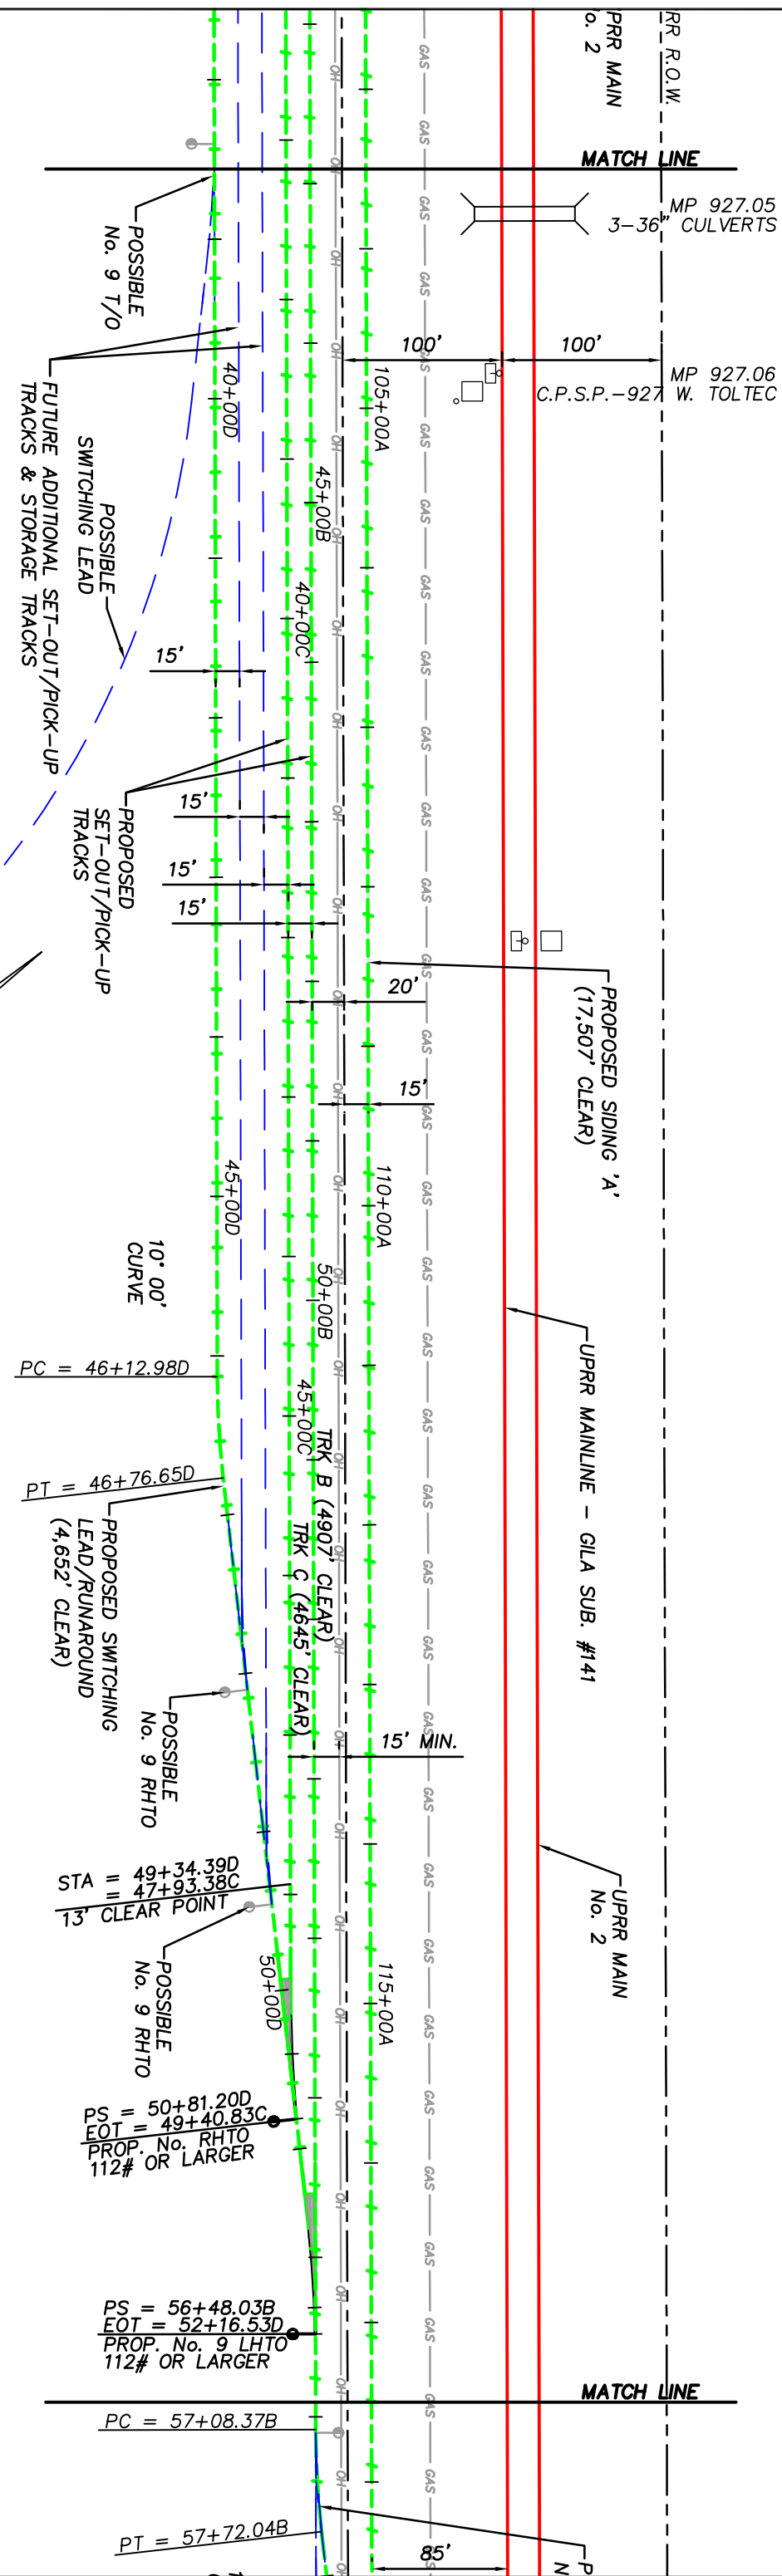

REVISION #	BY	DATE	DESCRIPTION
1	JO	9/25/12	Ownership and Maintenance Responsibility Changed.
2	JO	10/22/12	Stationing of DPSS Derial Changed. Track Ownership Modified.

 MOUNTAIN STATES CONTRACTING 6813 W. Fryer Drive Glendale, AZ 85303 P: (800) 827-0743 F: (623) 842-0944			
		LEGEND: Existing Railroad Owned Trackage Existing Industry Owned Trackage Proposed Railroad Owned Trackage Proposed Industry Owned Trackage Future Railroad Owned Trackage Future Industry Owned Trackage	
DRAWN BY: JO CHECK'D BY: JLV DATE: October 22, 2012 SHEET NUMBER: 010 OF 015		For Use In Agreement With: UNION PACIFIC RAILROAD And Central AZ Dist. Center Mile Post 925.07 To 928.58, Gila Subdivision Toltec, Pinal Co., Arizona TRACKAGE TO SERVE: BLC Companies FES: 23821	

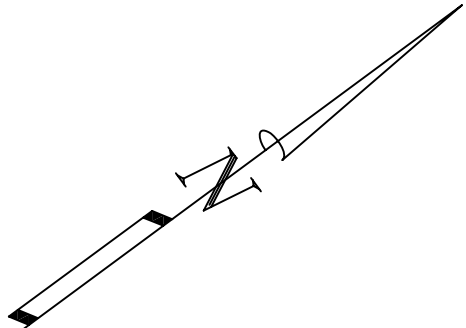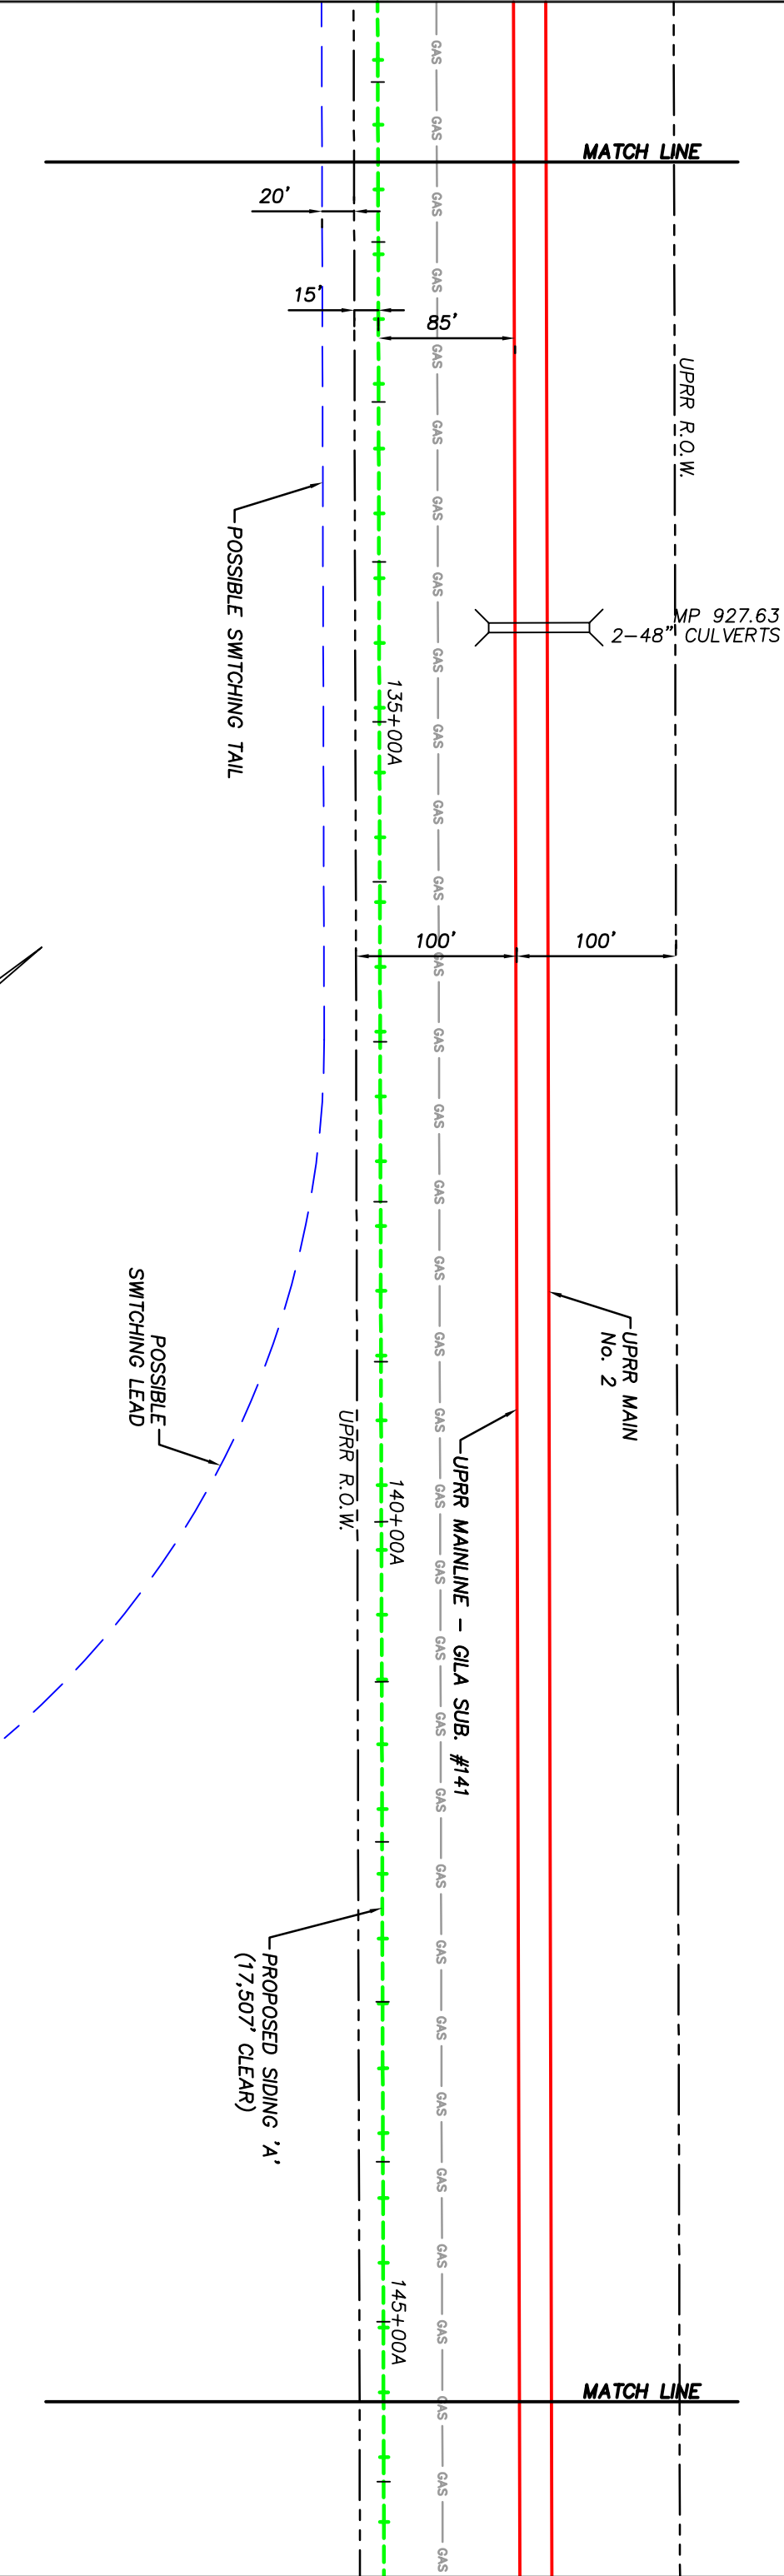

10% Design

REVISION #		BY	DATE	DESCRIPTION
1		JO	9/25/12	Ownership and Maintenance Responsibility Changed.
2		JO	10/22/12	Stationing of DPSS Derrail Changed. Track Ownership Modified.

LEGEND:

- Existing Railroad Owned Trackage
- Existing Industry Owned Trackage
- Proposed Railroad Owned Trackage
- Proposed Industry Owned Trackage
- Future Railroad Owned Trackage
- Future Industry Owned Trackage

DRAWN BY:		JO	For Use In Agreement With: UNION PACIFIC RAILROAD	
CHECK'D BY:		JLV	And Central AZ Dist. Center	
DATE:		October 22, 2012	Mile Post 925.07 To 928.58, Gila Subdivision	
SHEET NUMBER:		012 OF 015	Toltec, Pinal Co., Arizona	
			TRACKAGE TO SERVE: BLC Companies FES: 23821	



MOUNTAIN STATES CONTRACTING

6813 W. Frier Drive
Glendale, AZ 85303

p: (800) 827-0743
f: (623) 842-0944

FIBER OPTIC CABLE




CALL BEFORE YOU DIG
1-800-336-9193

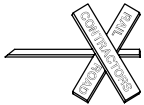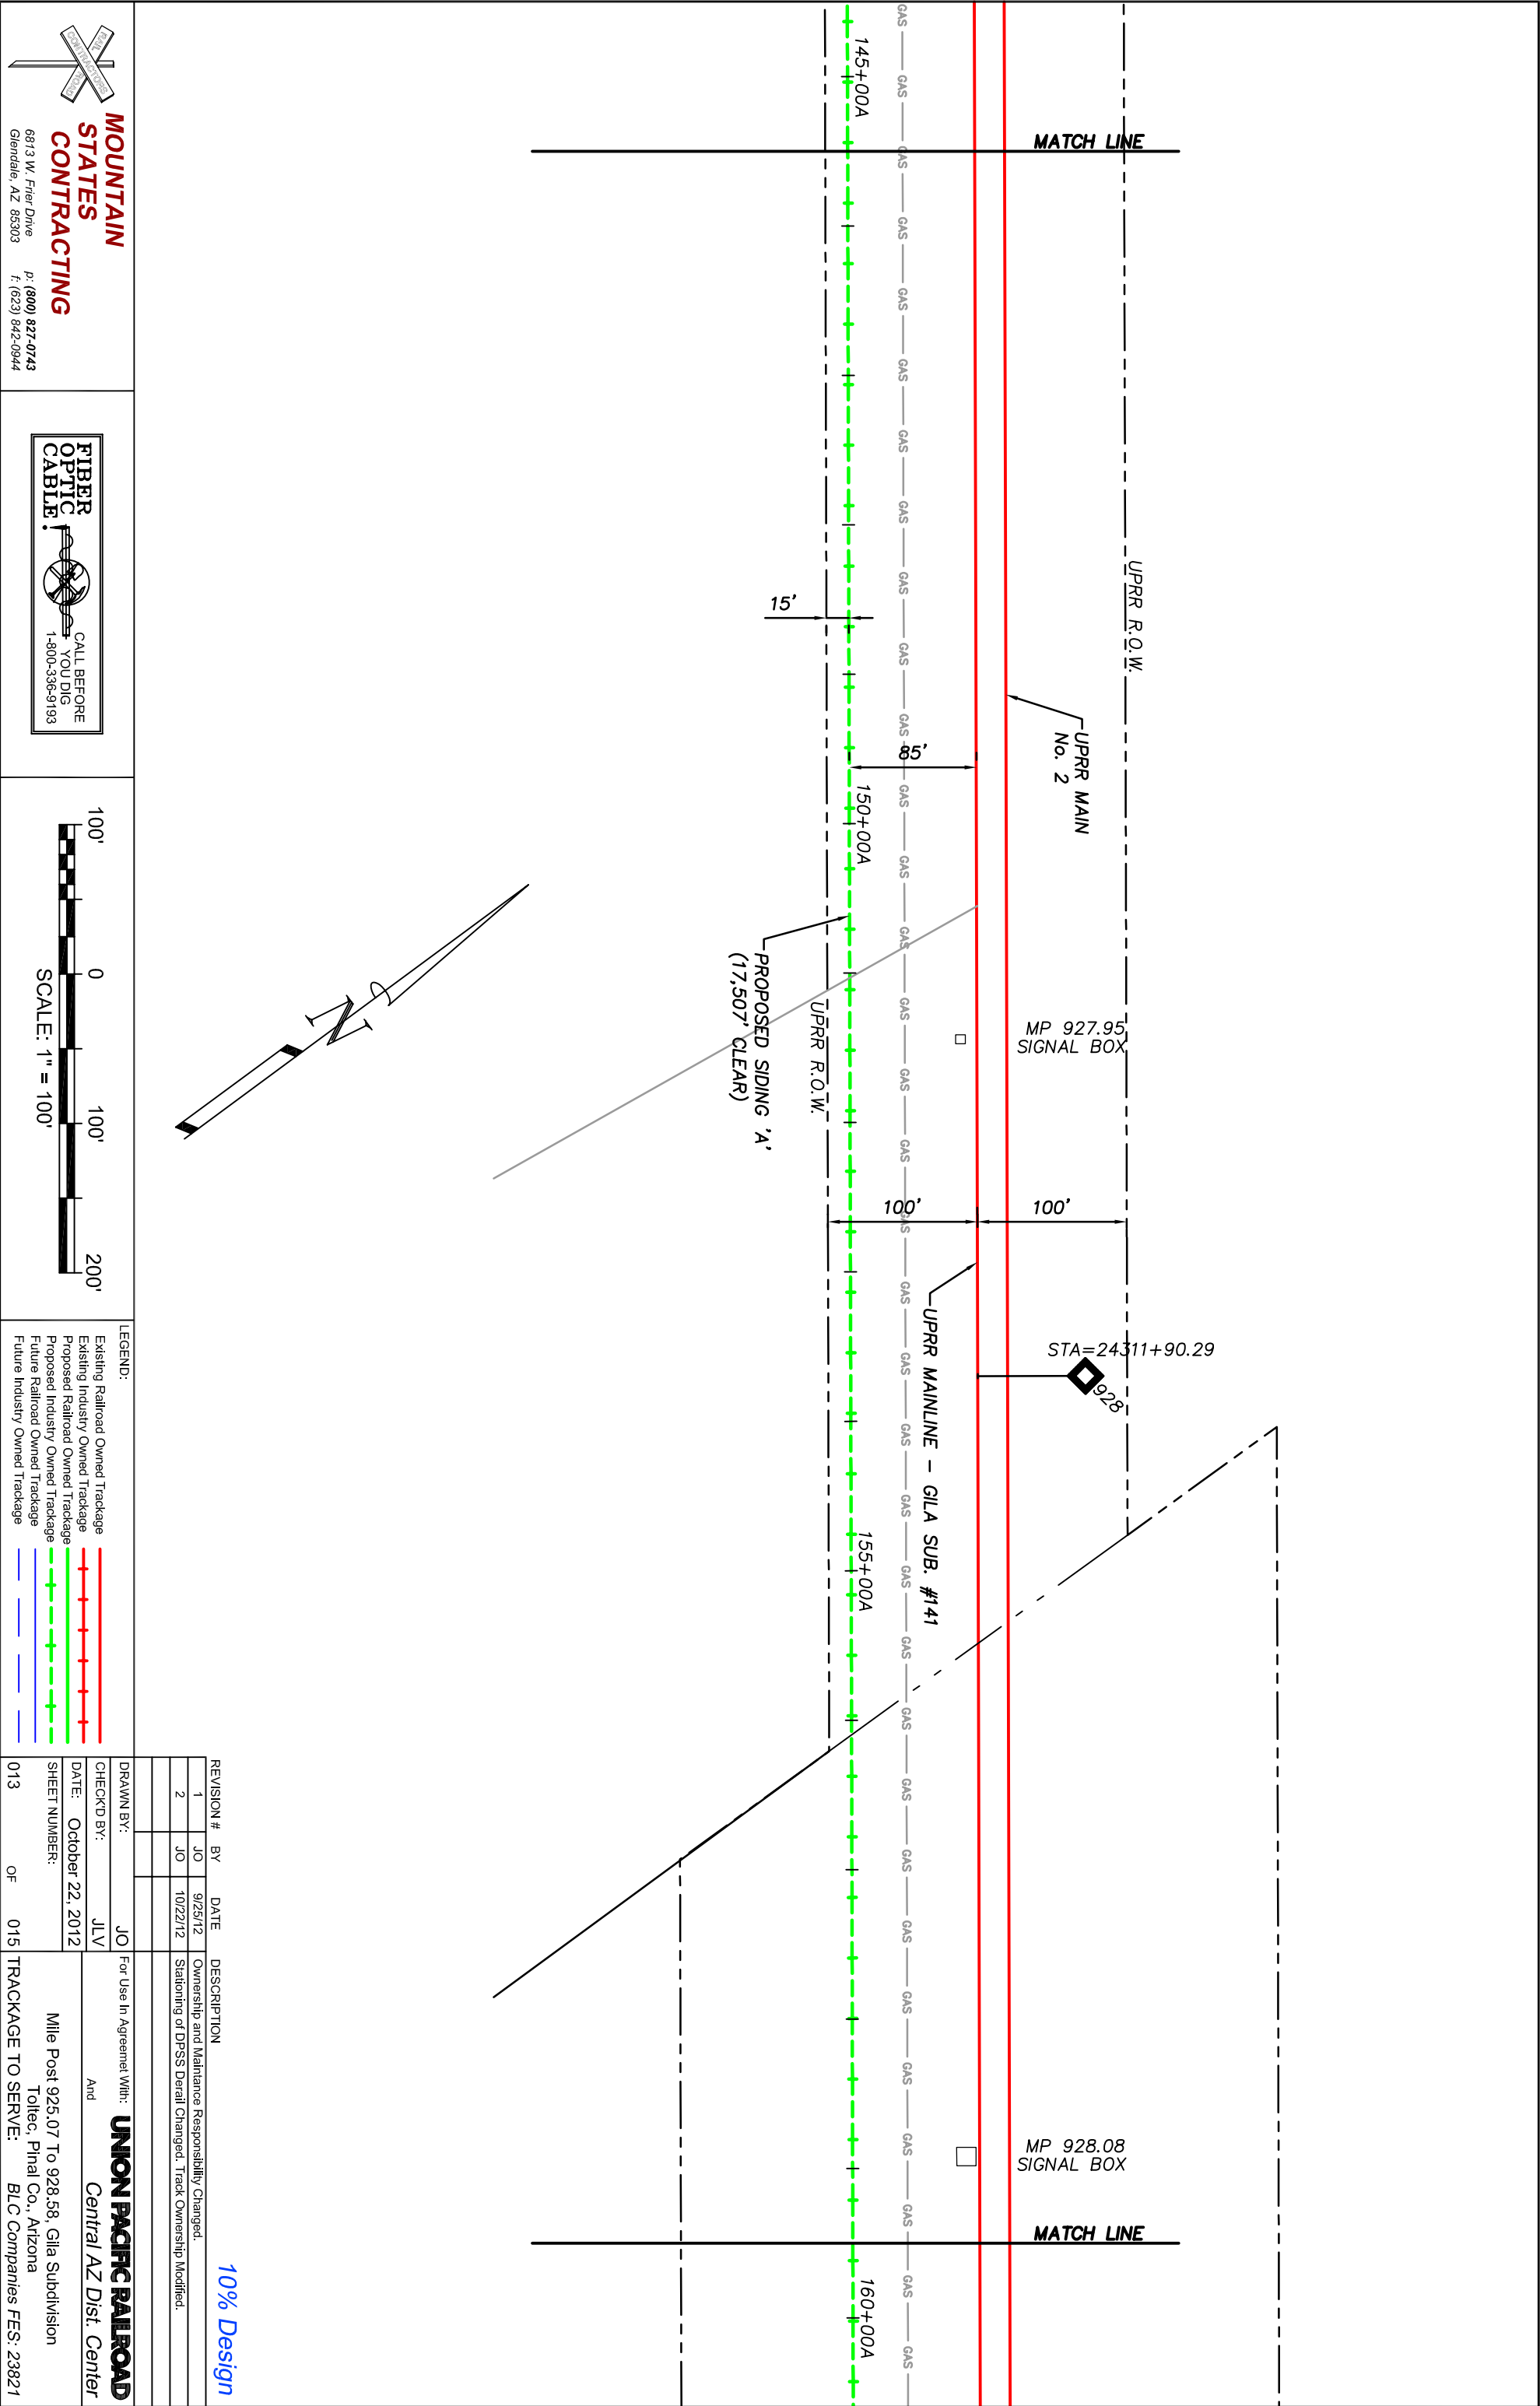

MOUNTAIN STATES CONTRACTING
6813 W. Frier Drive
Glendale, AZ 85303
p: (800) 827-0743
f: (623) 842-0944

FIBER OPTIC CABLE
CALL BEFORE YOU DIG
1-800-336-9193



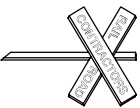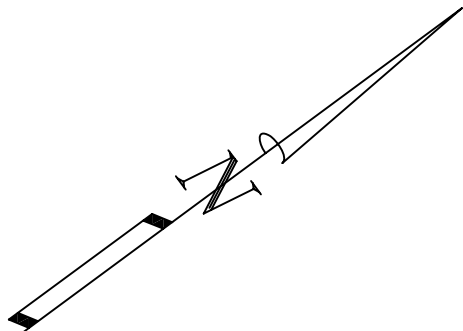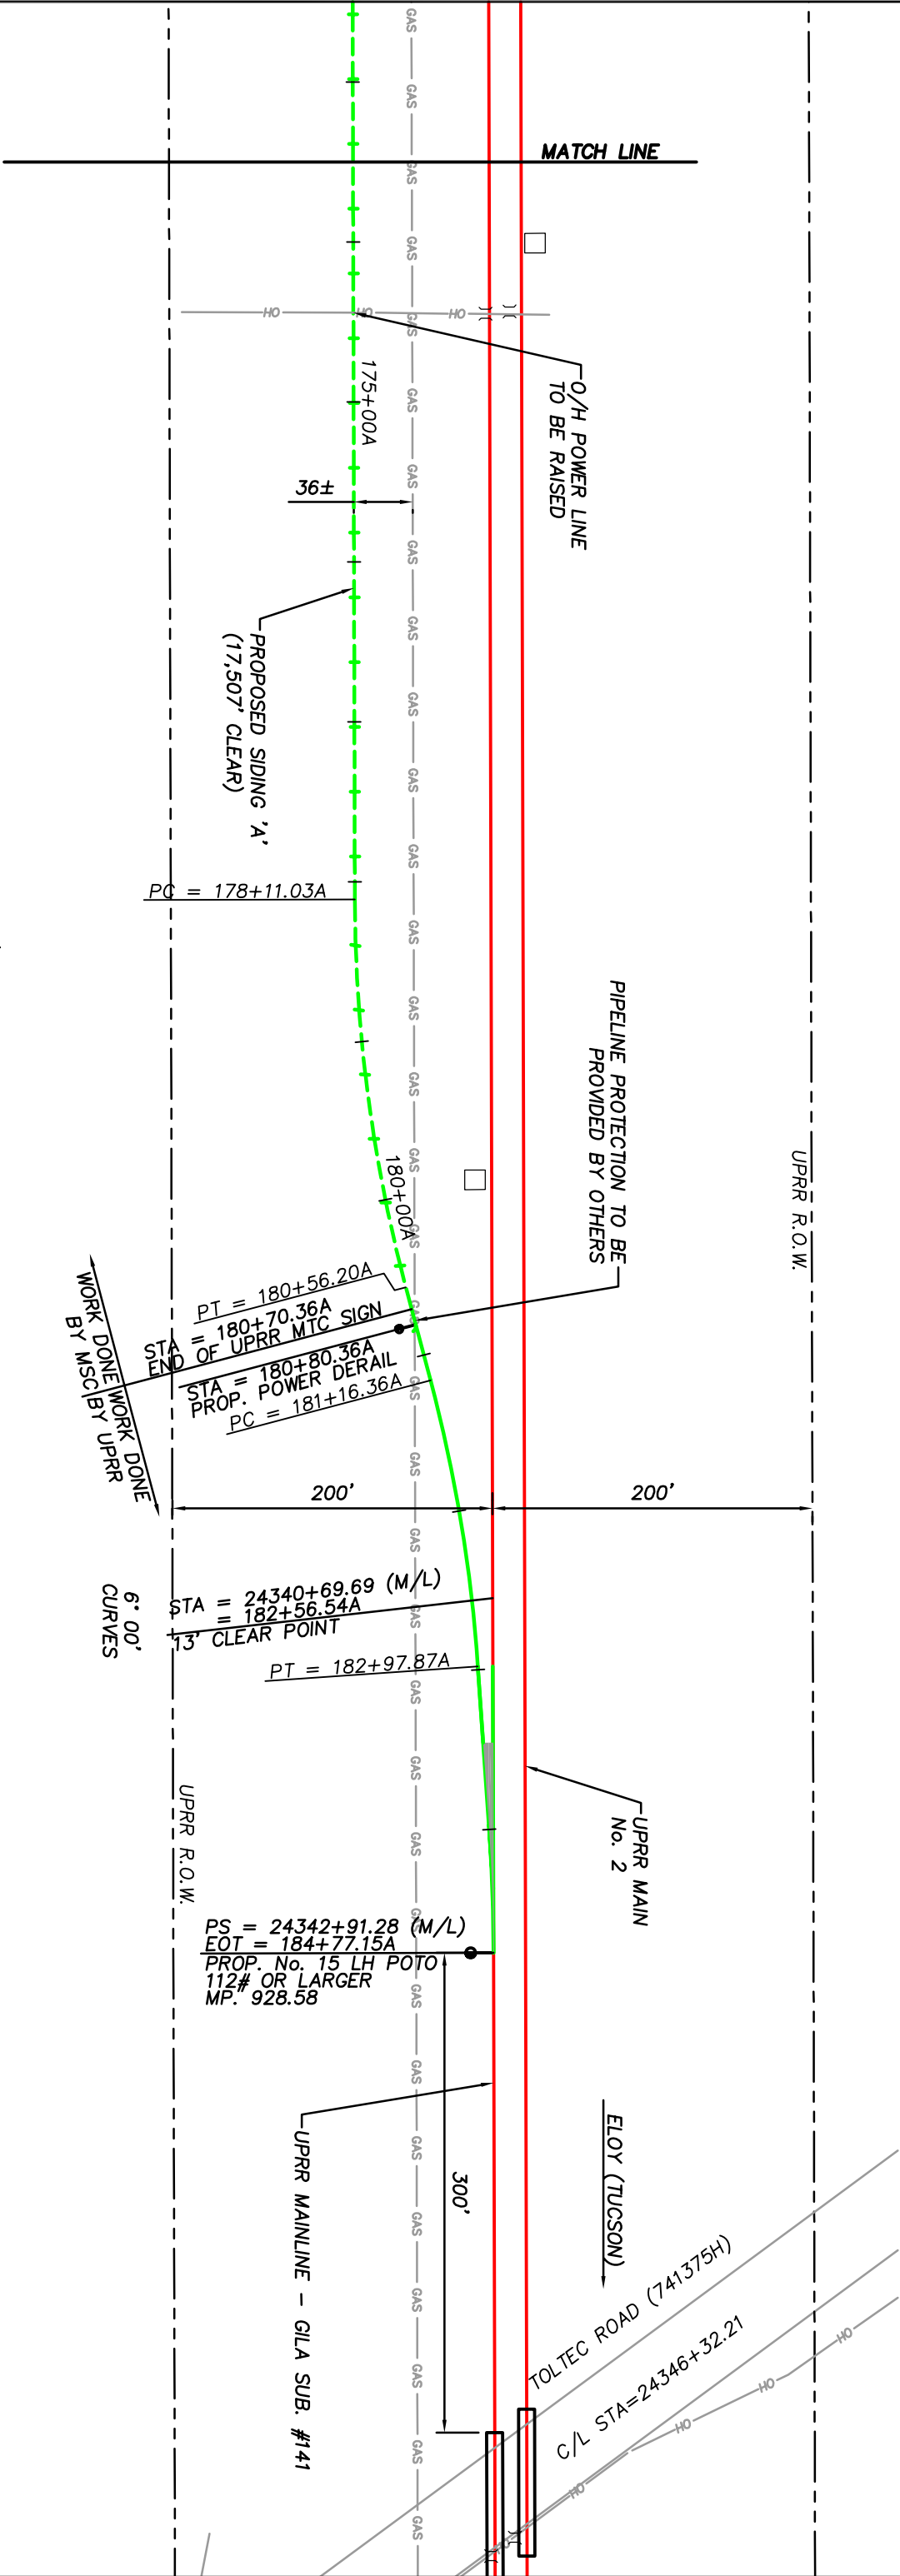

MOUNTAIN STATES CONTRACTING
6813 W. Frier Drive
Glendale, AZ 85303
P: (800) 827-0743
F: (623) 842-0944



CALL BEFORE YOU DIG
1-800-336-9193

LEGEND:

- Existing Railroad Owned Trackage
- Existing Industry Owned Trackage
- Proposed Railroad Owned Trackage
- Proposed Industry Owned Trackage
- Future Railroad Owned Trackage
- Future Industry Owned Trackage

REVISION #	BY	DATE	DESCRIPTION
1	JO	9/25/12	Ownership and Maintenance Responsibility Changed.
2	JO	10/22/12	Stationing of DPSS Derail Changed. Track Ownership Modified.

DRAWN BY:

JO

CHECK'D BY:

JLV

DATE: October 22, 2012

SHEET NUMBER:

015

OF

015

For Use In Agreement With: **UNION PACIFIC RAILROAD**
And **Central AZ Dist. Center**
Mile Post 925.07 To 928.58, Gila Subdivision
Toltec, Pinal Co., Arizona
TRACKAGE TO SERVE: BLC Companies FES: 23821

10% Design