




Right Elevation

Elevation A - Cottage

1/8" = 1'-0"

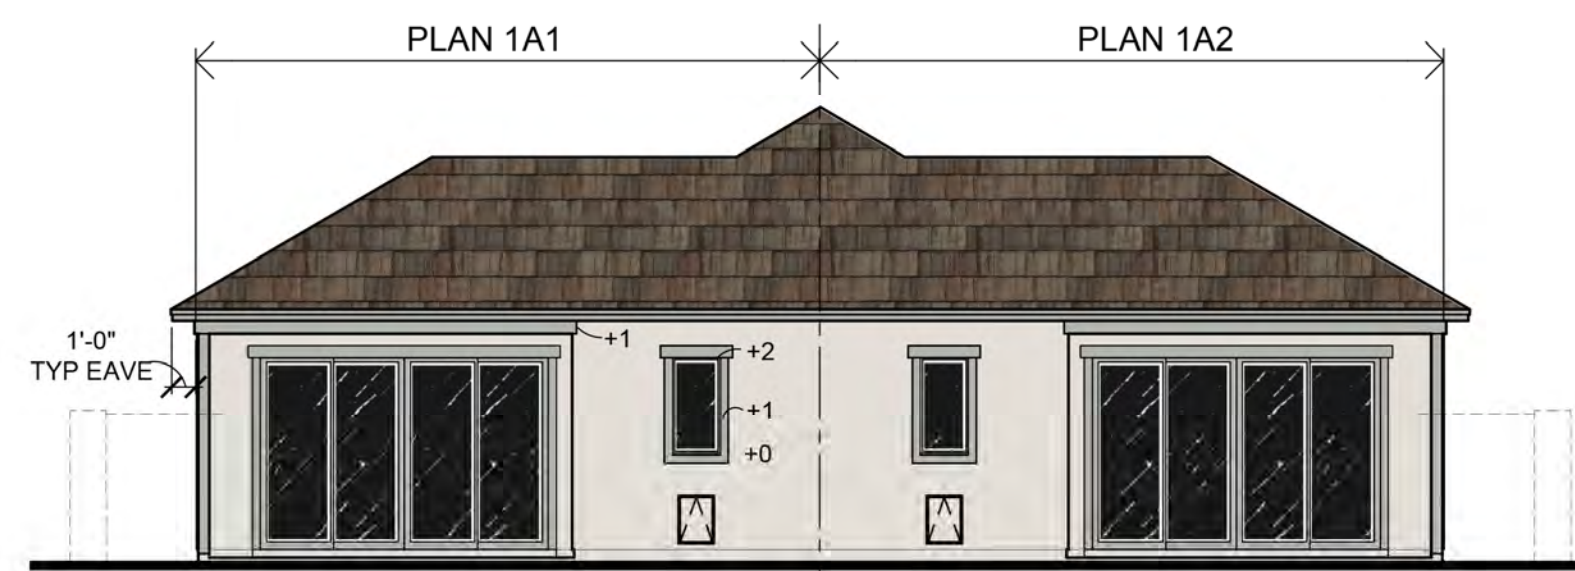

Rear Elevation

Elevation A - Cottage


1/8" = 1'-0"



Left Elevation

Elevation A - Cottage

1/8" = 1'-0"

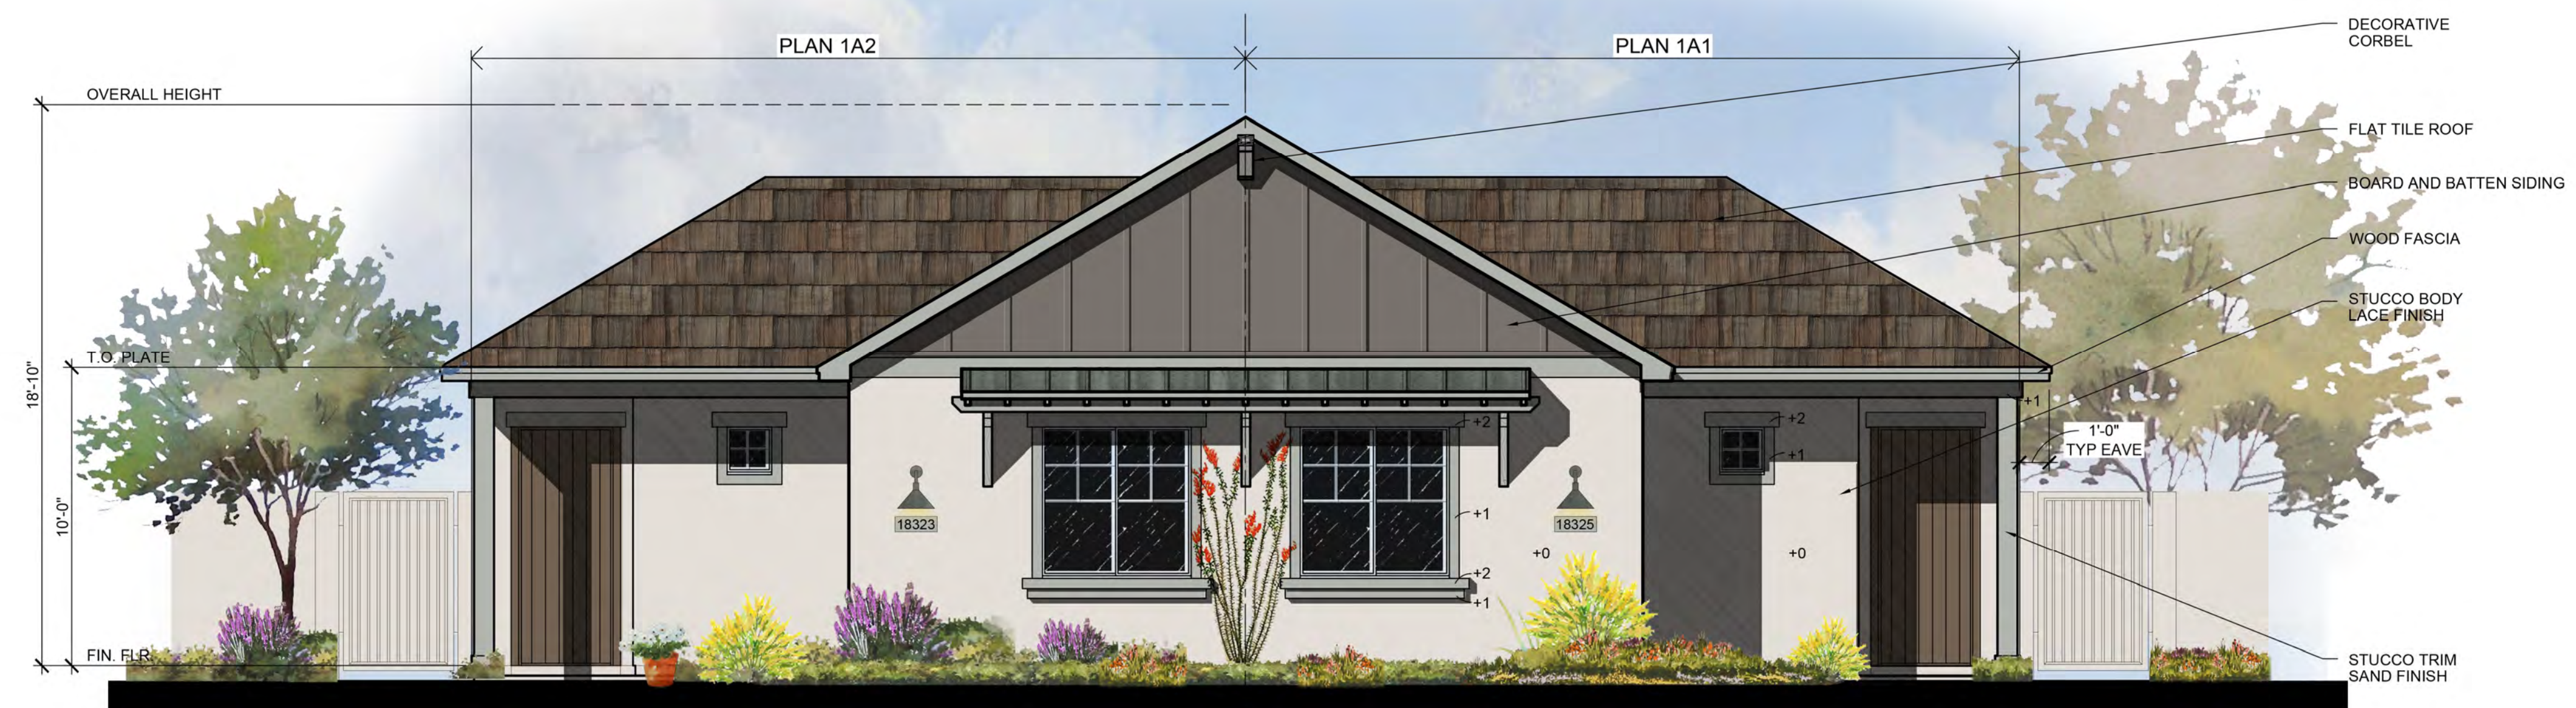

Front Elevation

Elevation A - Cottage

1/4" = 1'-0"

CITY OF PHOENIX

APR 19 2021

Planning & Development
Department

Plan 1 - Cottage Elevation | 1 and 2 Family Rental Units

3-24-2021



13555 SE 36th STREET
BELLEVUE, WA 98006
ISOLACOMMUNITIES.COM

PHO-1-21--Z-14-19-8

Proposed Elevations


FELTENGROUP

ARCHITECTURE | ENGINEERING | FORENSICS

PHONE: 802.867.2500 WWW.FELTENGROUP.COM

www.feltengroup.com copyright 2019


Hearing Date: July 21, 2021

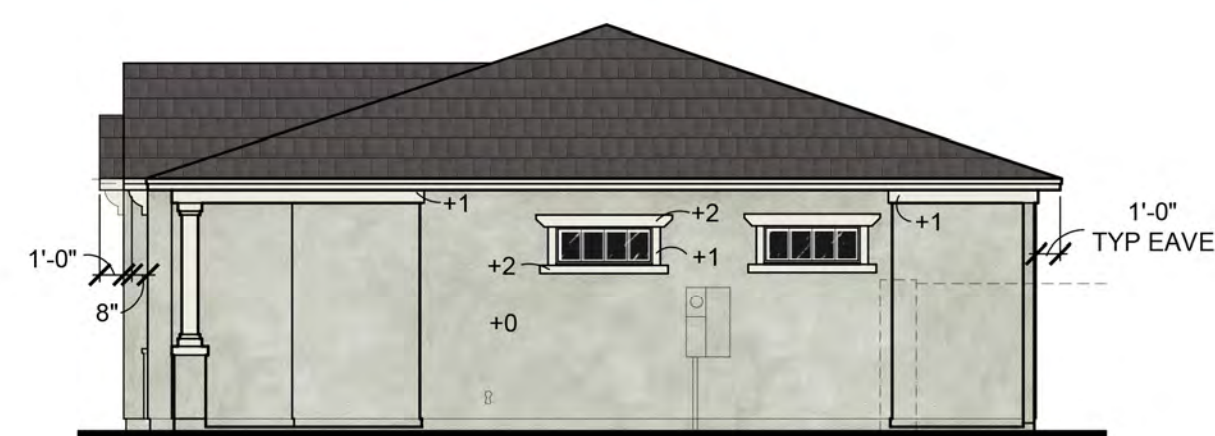

Right Elevation

Elevation B - Craftsman


1/8" = 1'-0"

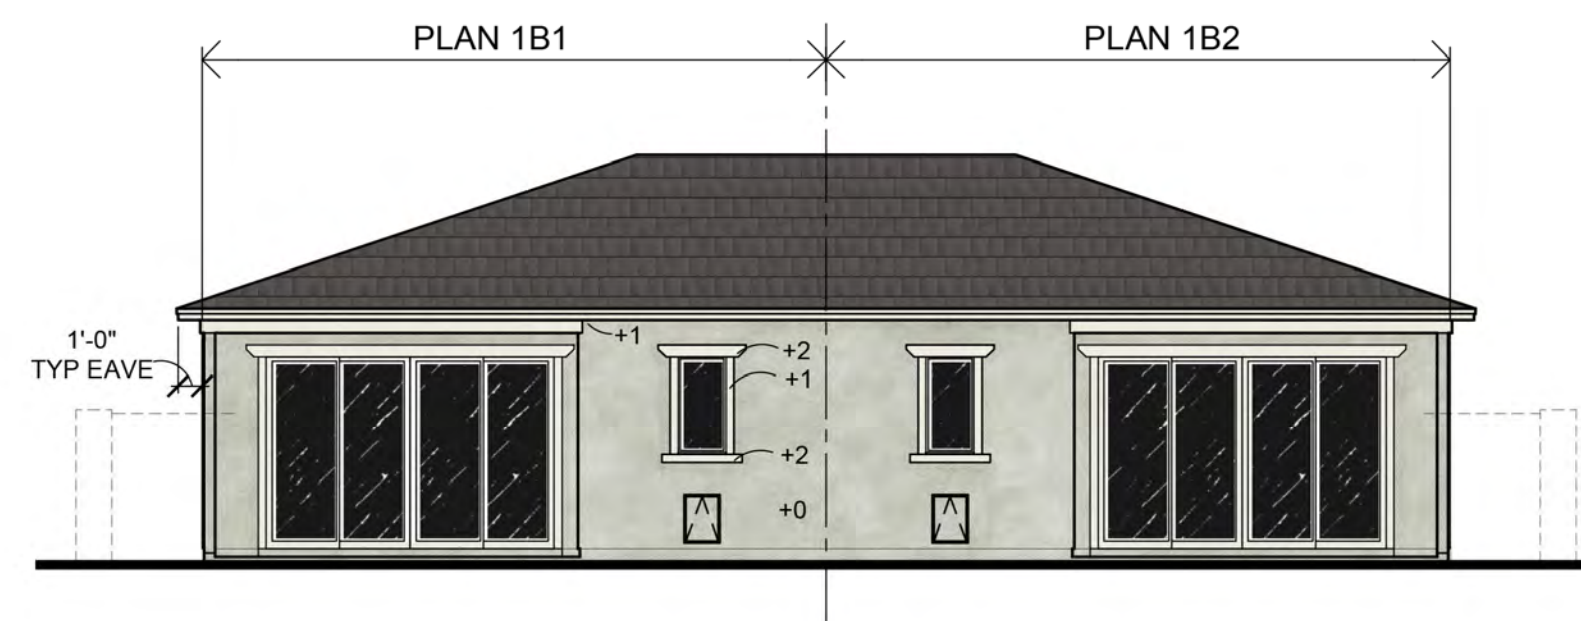

Rear Elevation

Elevation B - Craftsman


1/8" = 1'-0"

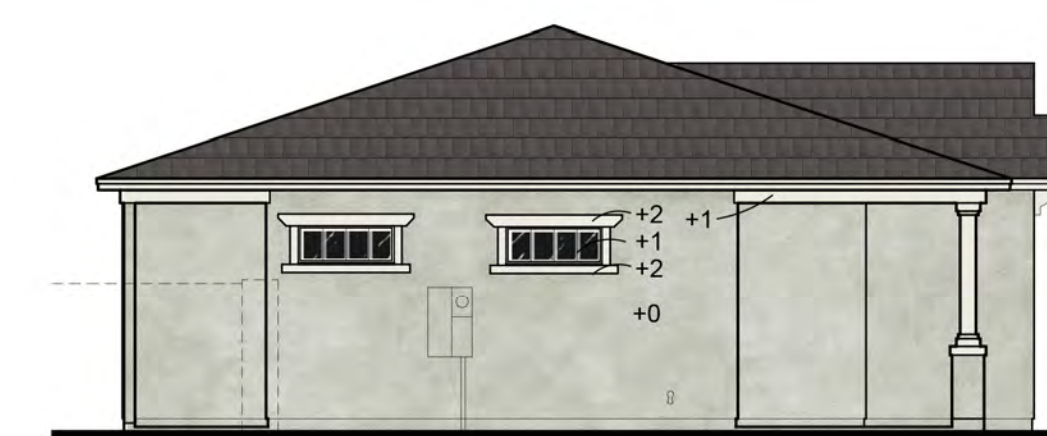

Left Elevation

Elevation B - Craftsman

1/8" = 1'-0"

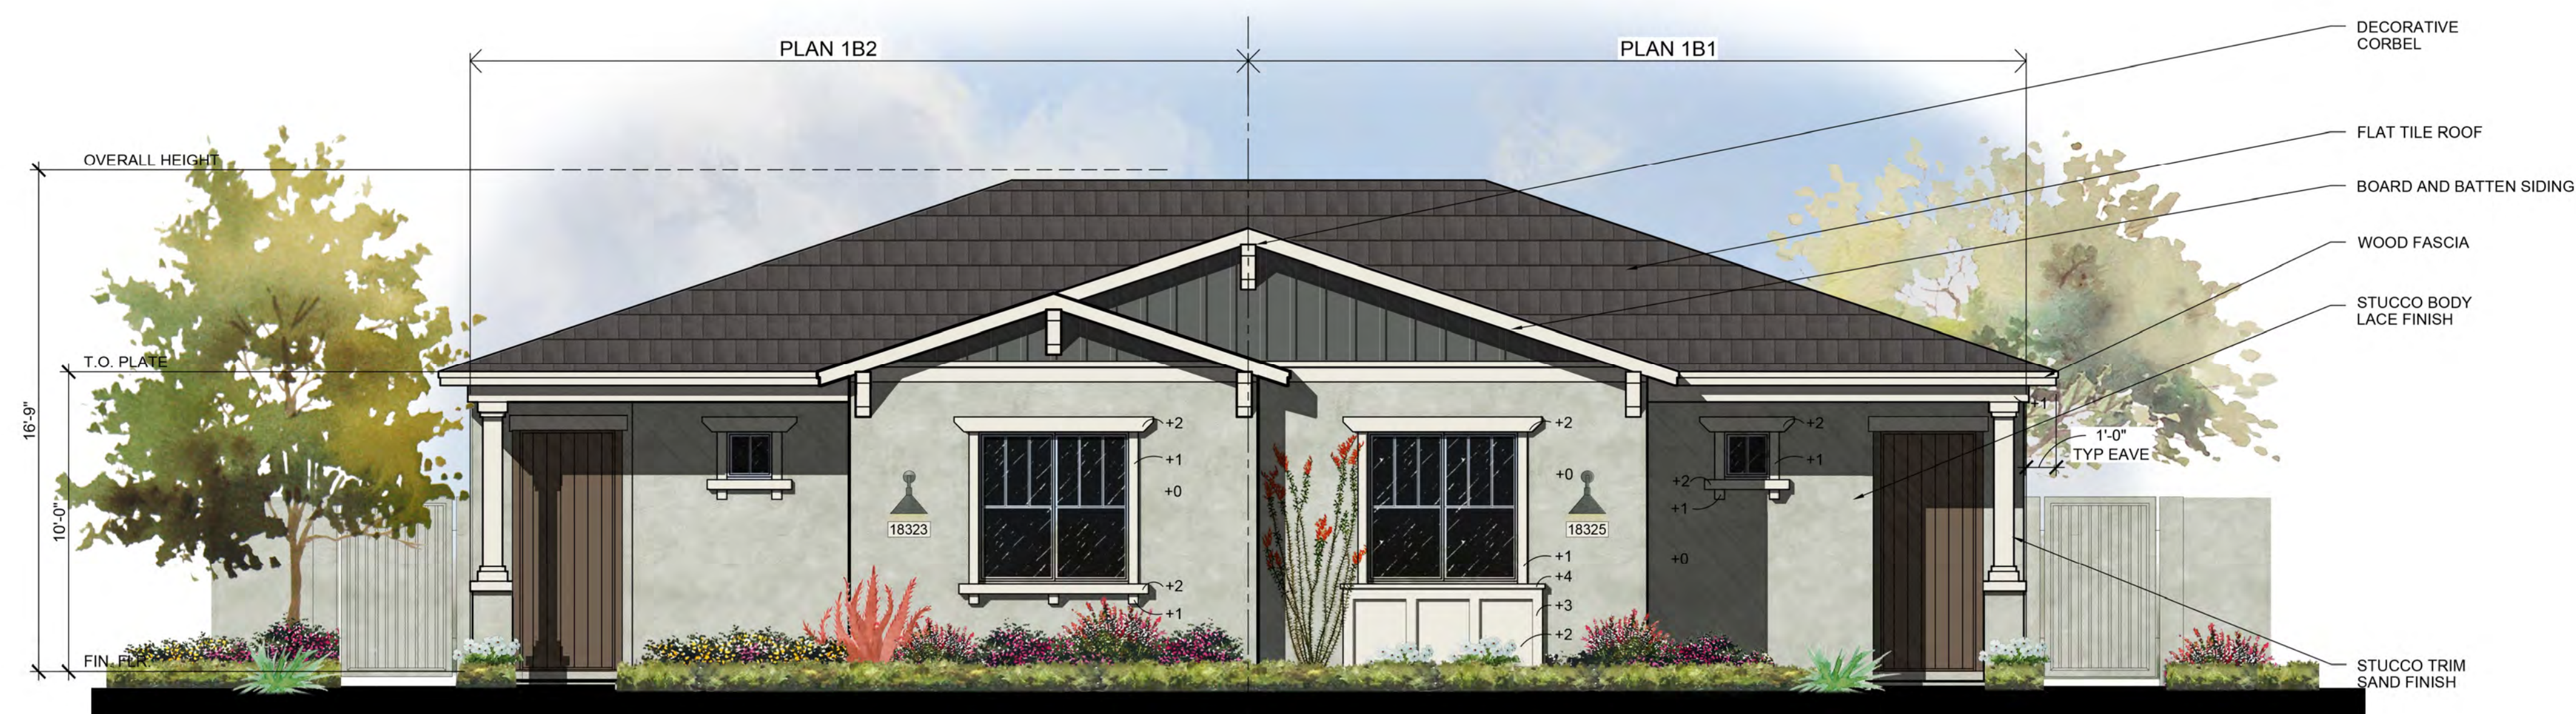

Front Elevation

Elevation B - Craftsman

1/4" = 1'-0"

CITY OF PHOENIX

APR 19 2021

Planning & Development
Department

Plan 1 - Craftsman Elevation | 1 and 2 Family Rental Units

3-24-2021



13555 SE 36TH STREET
BELLEVUE, WA 98006
ISOLACOMMUNITIES.COM

PHO-1-21--Z-14-19-8

Proposed Elevations

FELTENGROU

ARCHITECTURE | ENGINEERING | FORENSICS

PHONE: 602.867.2500 WWW.FELTENGROU.COM

www.feltengroup.com copyright 2019

Hearing Date: July 21, 2021



Right Elevation

Elevation A - Cottage 1/8" = 1'-0"



Rear Elevation

Elevation A - Cottage 1/8" = 1'-0"



Left Elevation

Elevation A - Cottage 1/8" = 1'-0"



Front Elevation

Elevation A - Cottage 1/4" = 1'-0"

CITY OF PHOENIX

APR 19 2021

Planning & Development
Department

Plan 2 - Cottage Elevation | 1 and 2 Family Rental Units

3-24-2021



13555 SE 38th STREET
BELLEVUE, WA 98006
ISOLACOMMUNITIES.COM

PHO-1-21--Z-14-19-8

Proposed Elevations

FELTENGROUP
ARCHITECTURE | ENGINEERING | FORENSICS

PHONE: 802.867.2500 WWW.FELTENGROUP.COM

www.feltengroup.com copyright 2019

Hearing Date: July 21, 2021



RIGHT ELEVATION

ELEVATION B - CRAFTSMAN

1/8" = 1'-0"



REAR ELEVATION

ELEVATION B - CRAFTSMAN

1/8" = 1'-0"



LEFT ELEVATION

ELEVATION B - CRAFTSMAN

1/8" = 1'-0"



FRONT ELEVATION

ELEVATION B - CRAFTSMAN

1/4" = 1'-0"

CITY OF PHOENIX

APR 19 2021

Planning & Development
Department

Plan 2 - Craftsman Elevations | 1 and 2 Family Rental Units

3-24-2021



13555 SE 36TH STREET
BELLEVUE, WA 98006
ISOLACOMMUNITIES.COM

PHO-1-21--Z-14-19-8

Proposed Elevations


FELTENGROUP

ARCHITECTURE | ENGINEERING | FORENSICS

PHONE: 602.867.2500 WWW.FELTENGROUP.COM

www.feltengroup.com copyright 2020


Hearing Date: July 21, 2021

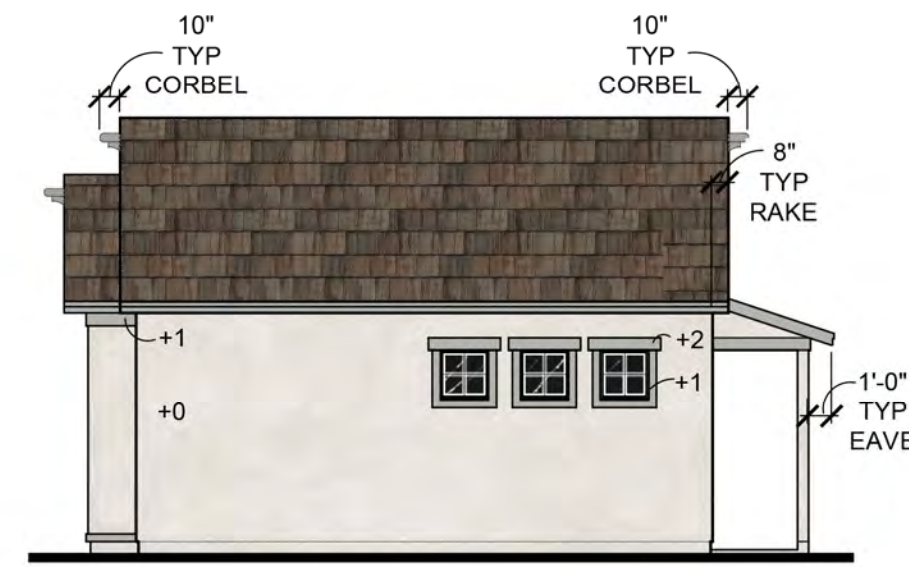

Right Elevation

Elevation A - Cottage


1/8" = 1'-0"

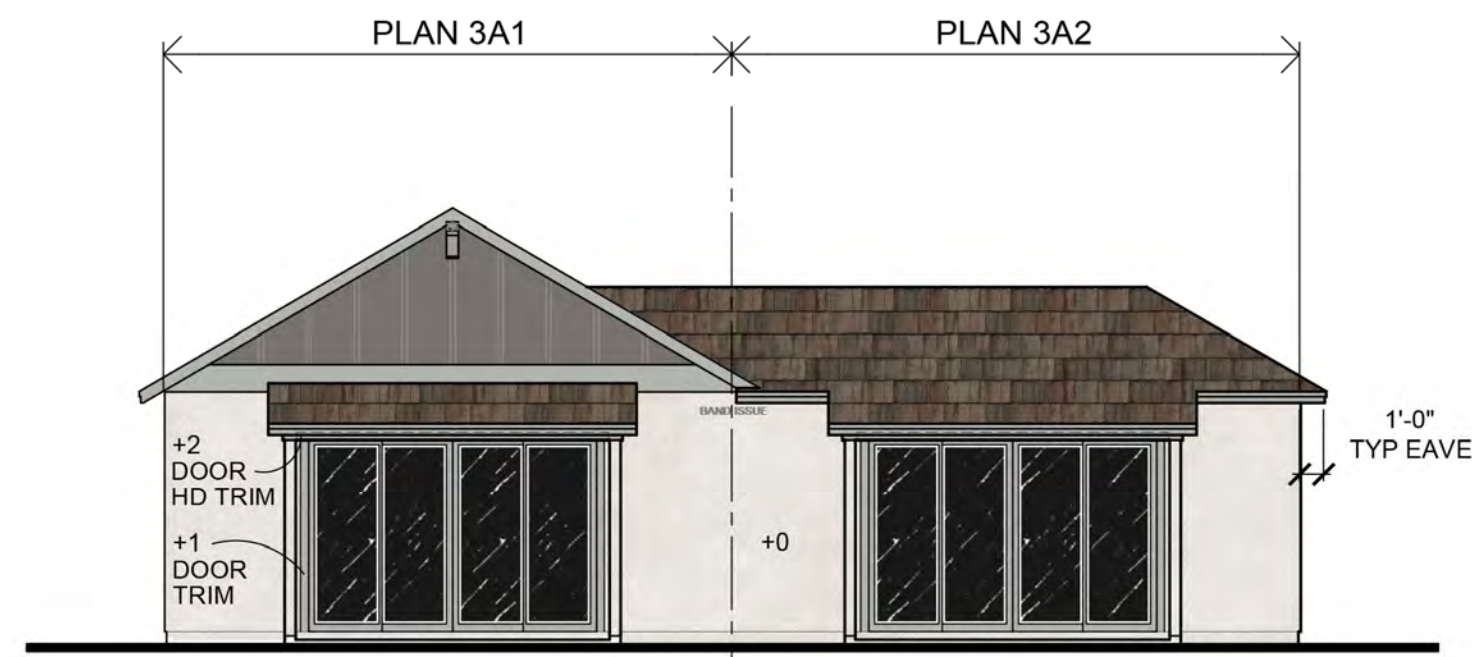

Rear Elevation

Elevation A - Cottage


1/8" = 1'-0"

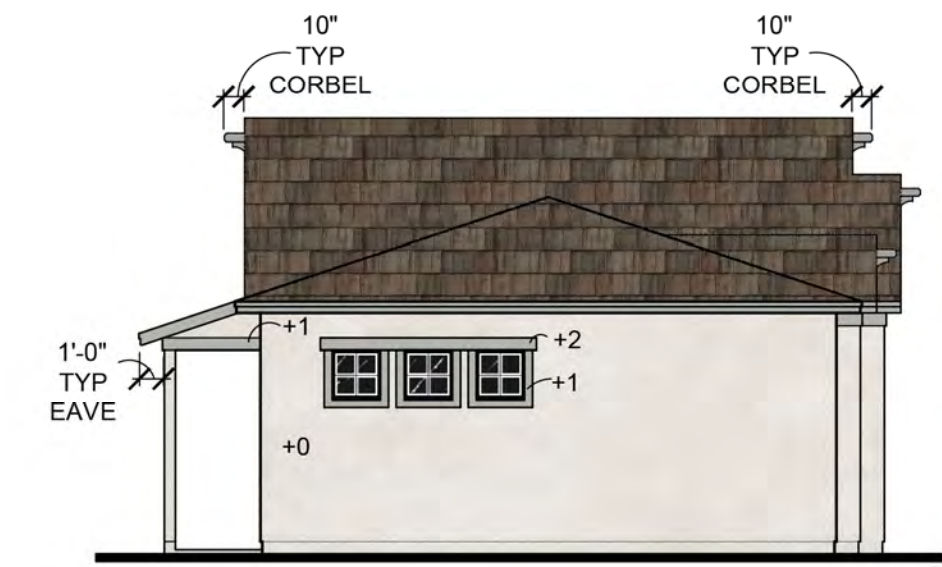

Left Elevation

Elevation A - Cottage

1/8" = 1'-0"

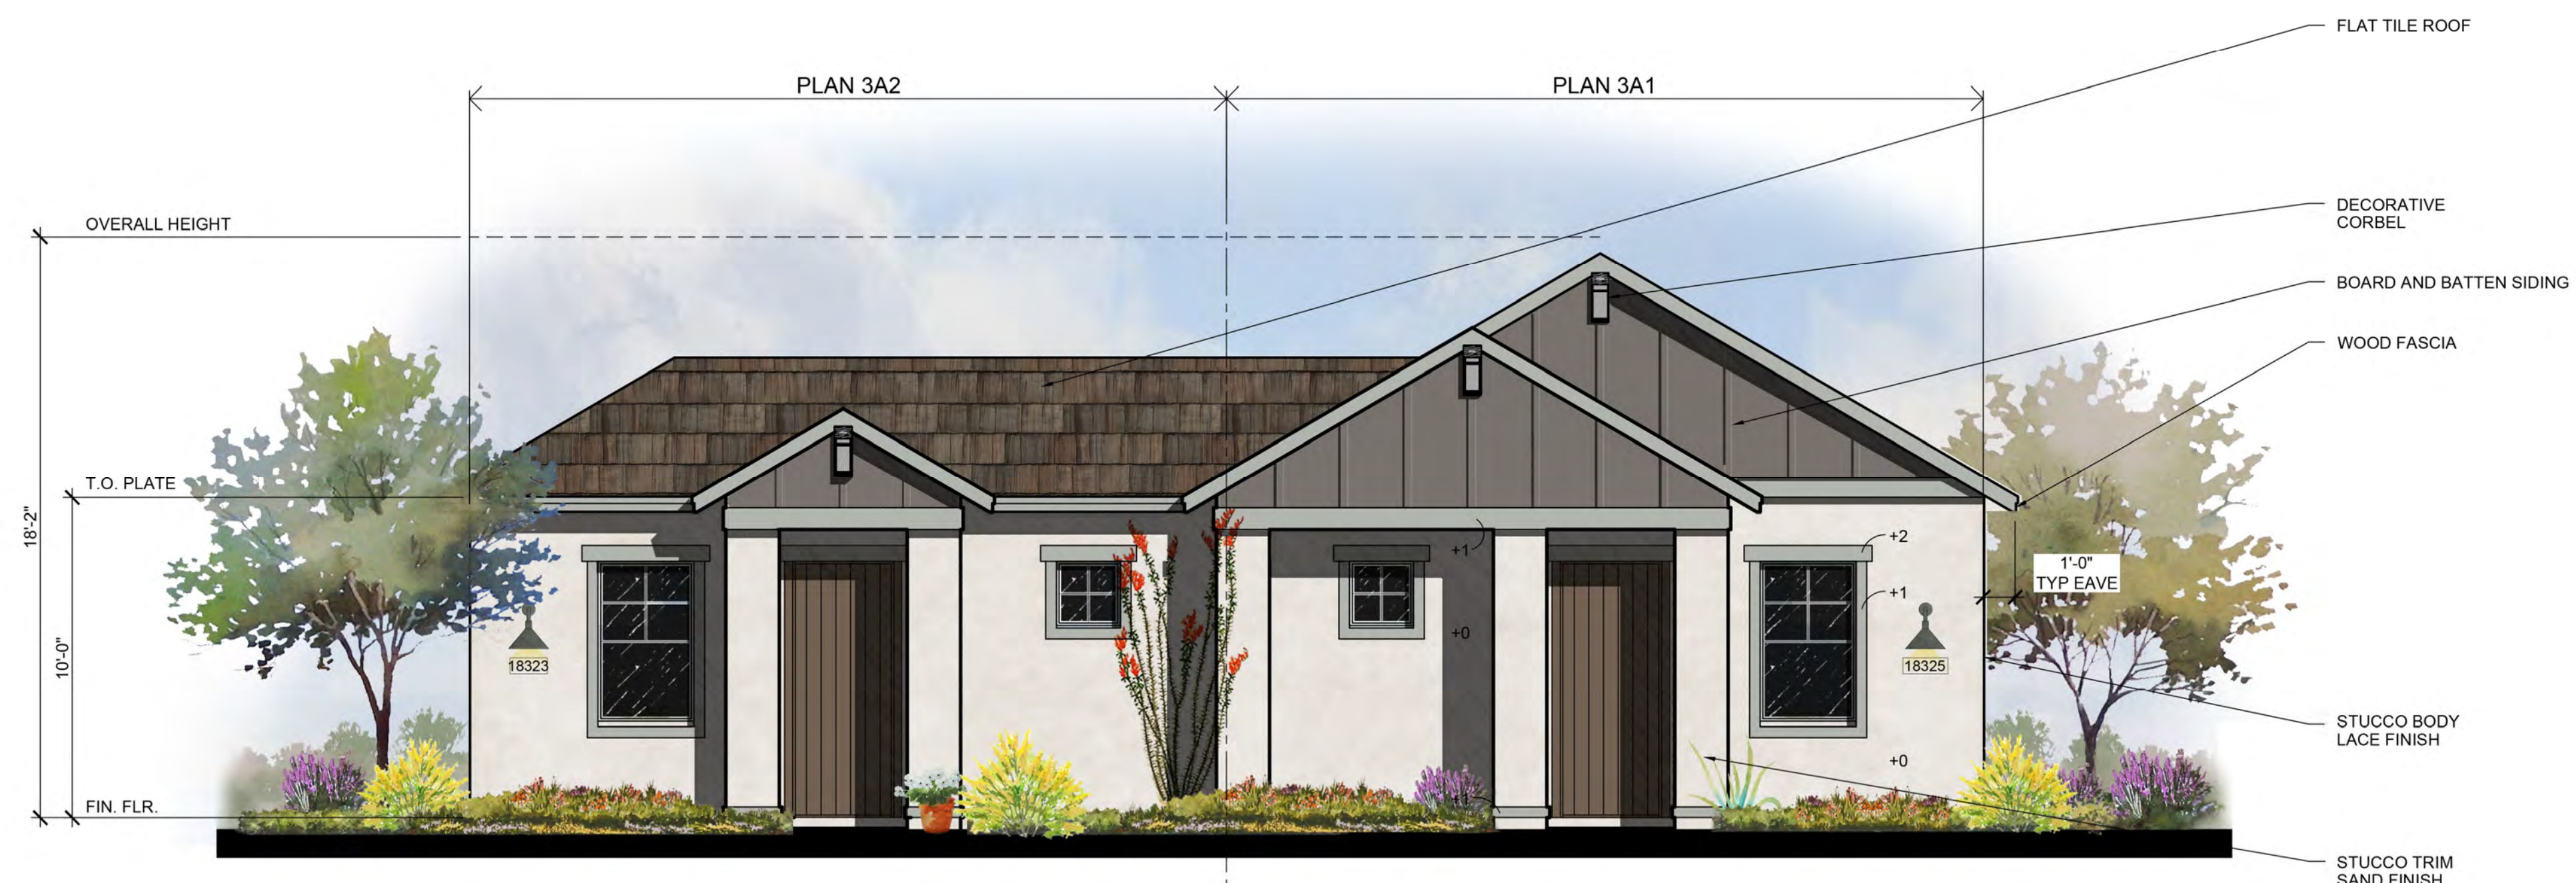

Front Elevation

Elevation A - Cottage

1/4" = 1'-0"


CITY OF PHOENIX

APR 19 2021

Planning & Development
Department

Plan 3 - Cottage Elevation | 1 and 2 Family Rental Units


3-24-2021

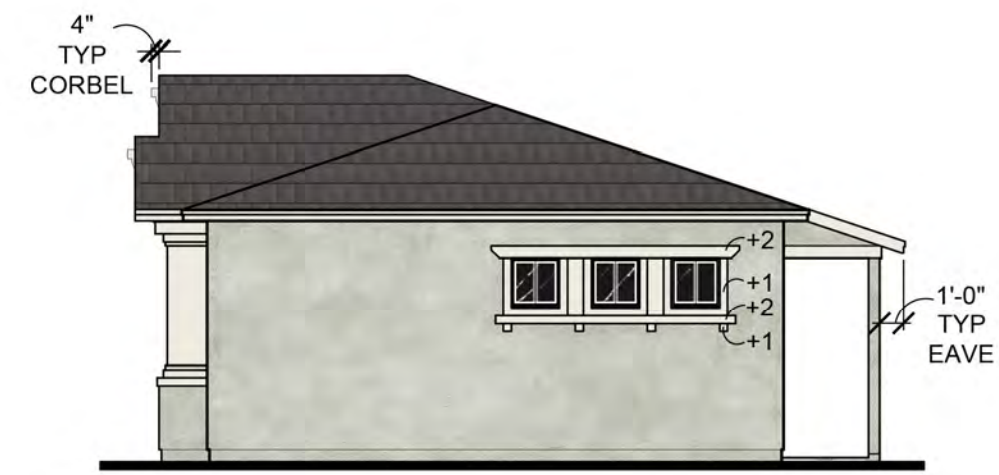

Right Elevation

Elevation B - Craftsman


1/8" = 1'-0"

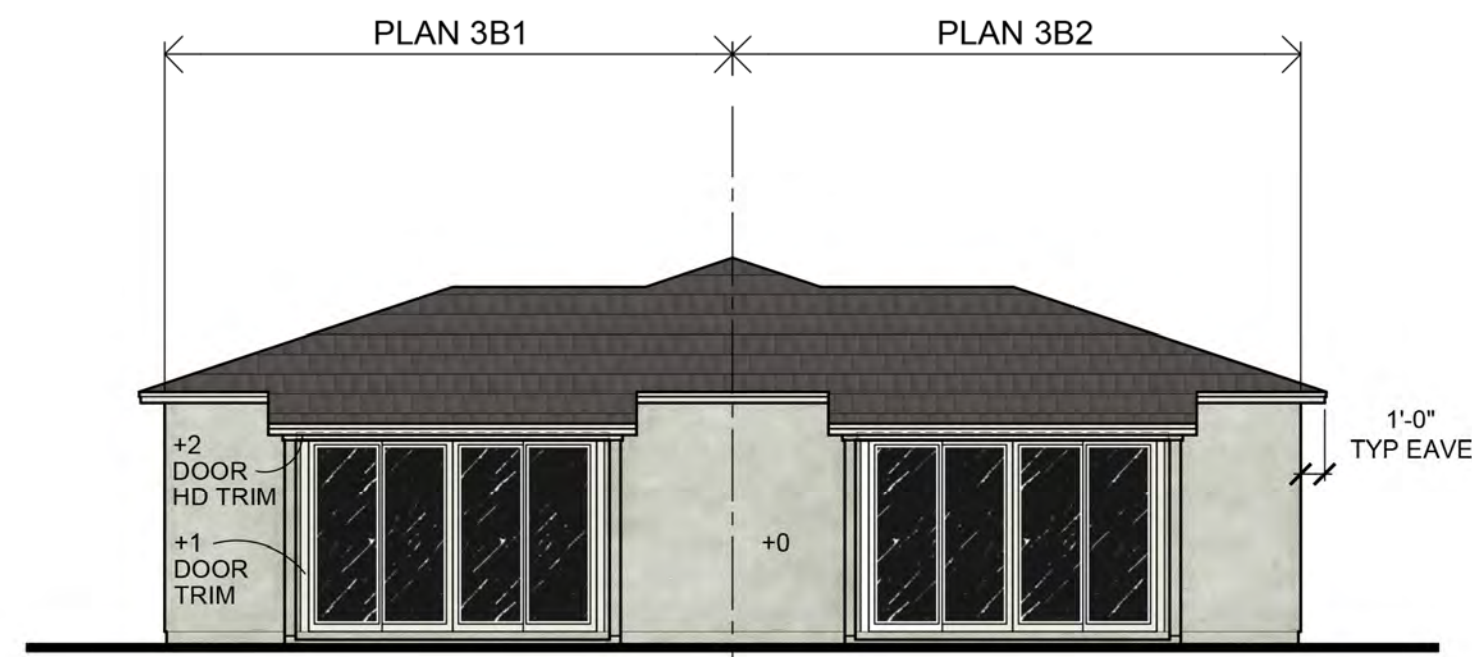

Rear Elevation

Elevation B - Craftsman


1/8" = 1'-0"

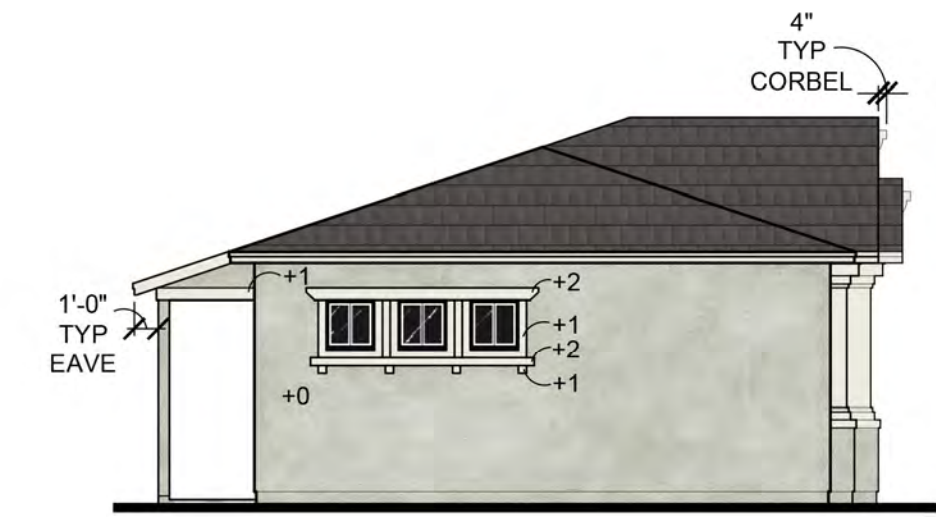

Left Elevation

Elevation B - Craftsman

1/8" = 1'-0"

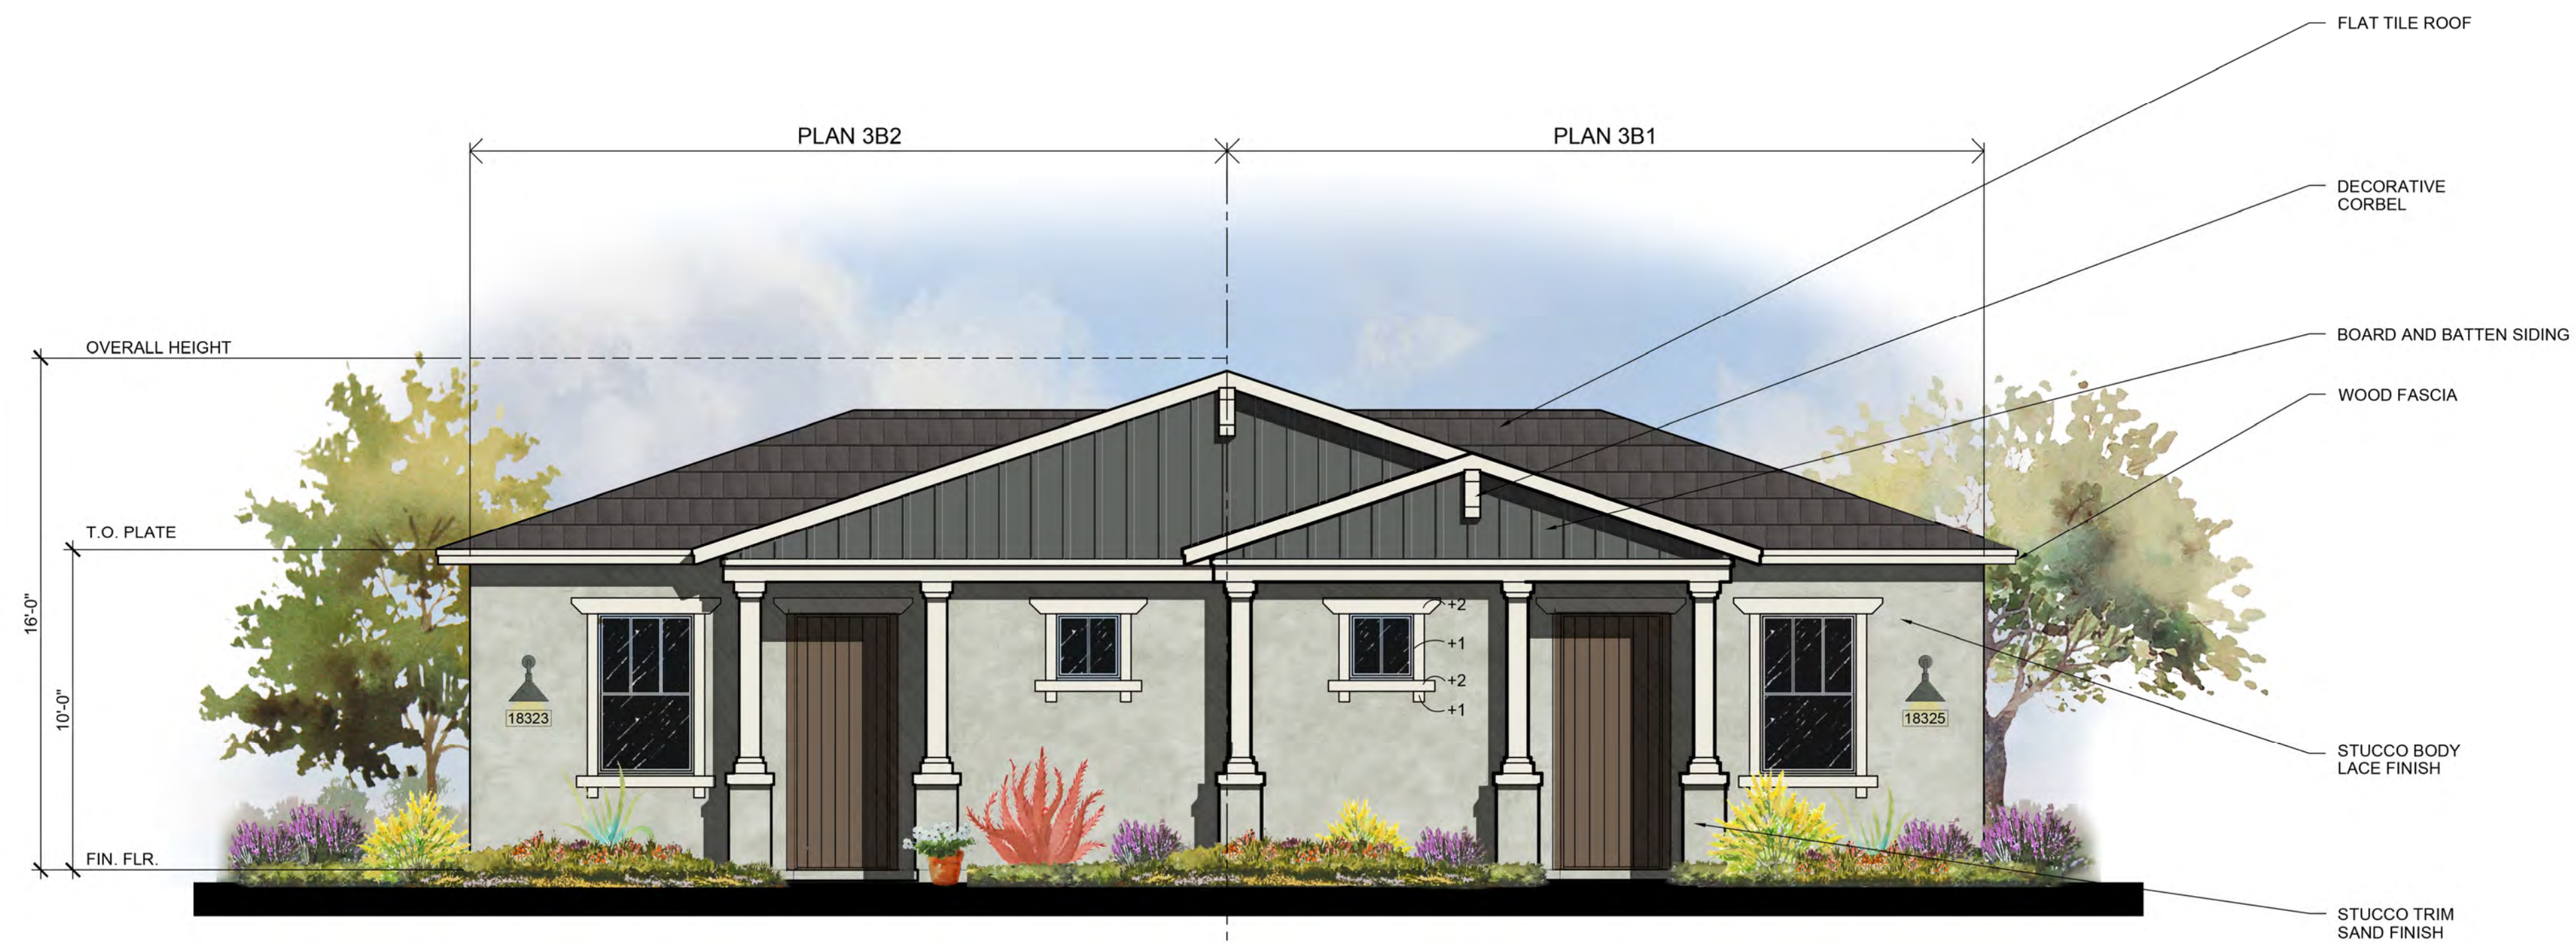

Front Elevation

Elevation B - Craftsman

1/4" = 1'-0"

CITY OF PHOENIX

APR 19 2021

Planning & Development
Department

Plan 3 - Craftsman Elevation | 1 and 2 Family Rental Units

3-24-2021



13555 SE 36th STREET
BELLEVUE, WA 98006
ISOLACOMMUNITIES.COM

PHO-1-21--Z-14-19-8

Proposed Elevations


FELTENGROUP

ARCHITECTURE | ENGINEERING | FORENSICS

PHONE: 602.867.2500 WWW.FELTENGROUP.COM

www.feltengroup.com copyright 2019

Hearing Date: July 21, 2021

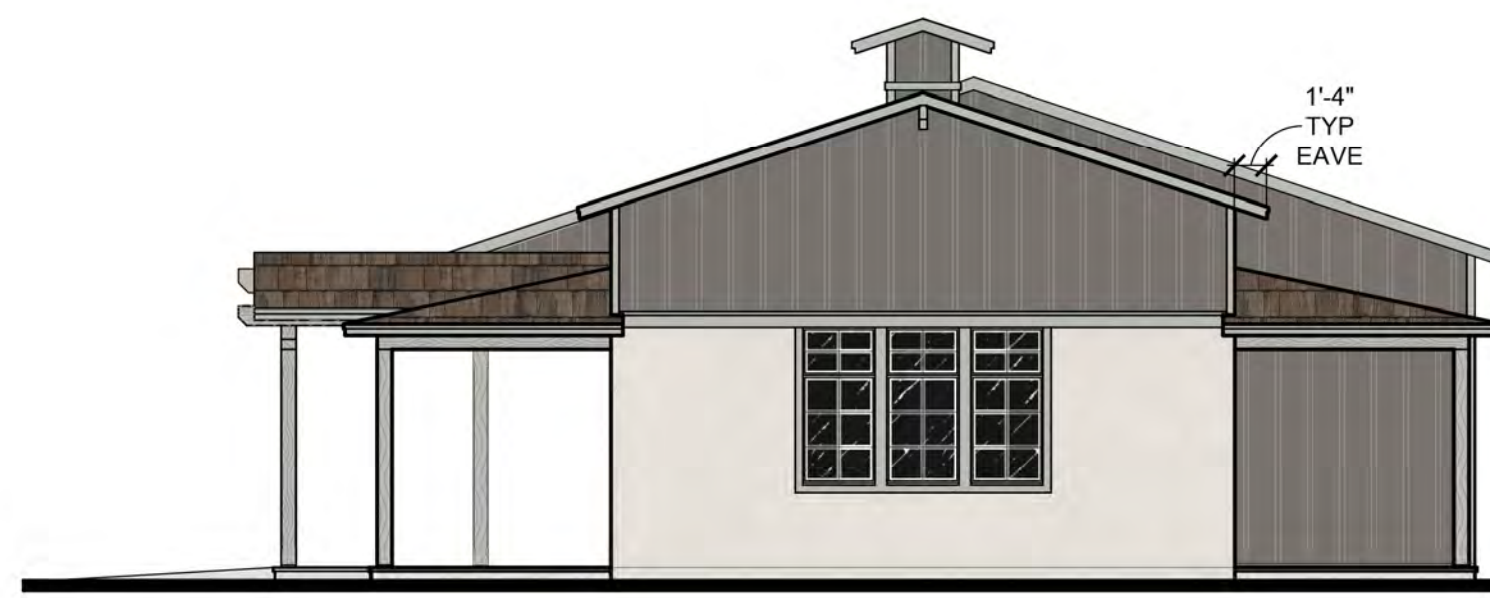


Right Elevation

1/8" = 1'-0"



Rear Elevation

1/8" = 1'-0"

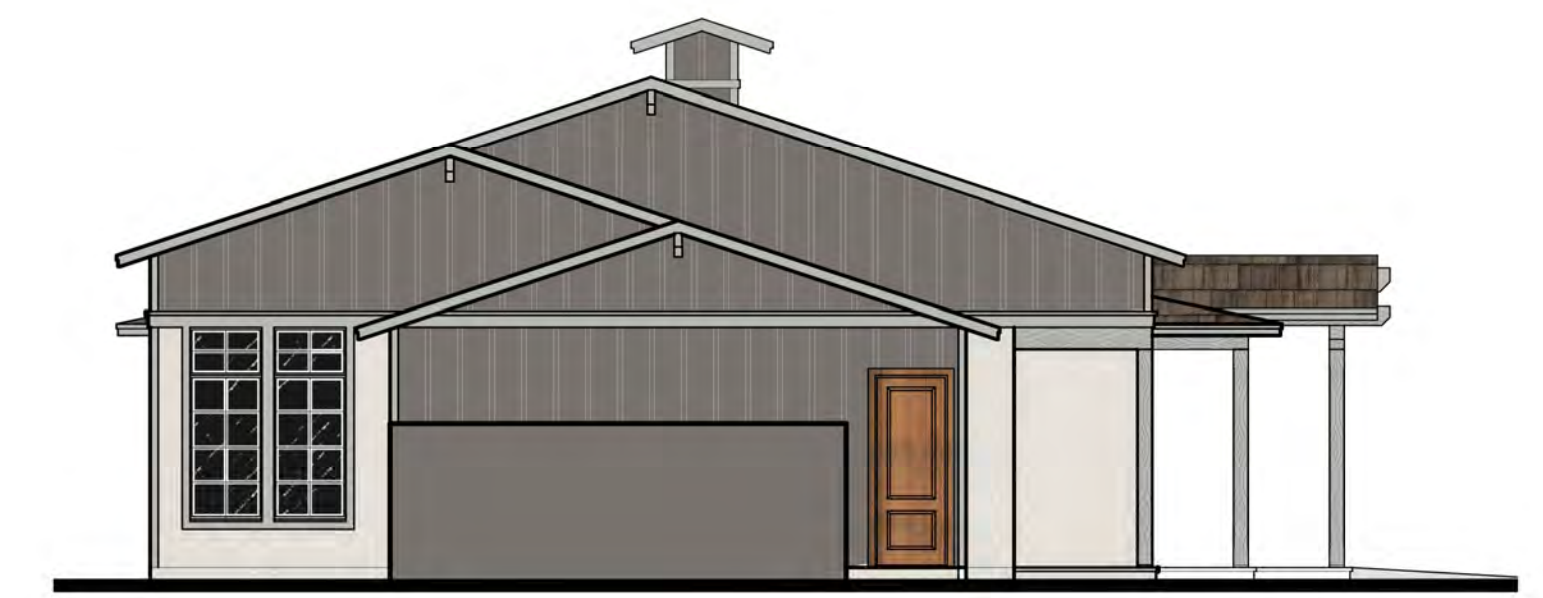

Left Elevation

1/8" = 1'-0"



Front Elevation

1/4" = 1'-0"

CITY OF PHOENIX

APR 19 2021

Planning & Development
Department

Residence Club Building | One & Two Family Rental Community

3-24-2021



13555 SE 36th STREET
BELLEVUE, WA 98006
ISOLACOMMUNITIES.COM

PHO-1-21--Z-14-19-8


Proposed Elevations

FELTENGGROUP
ARCHITECTURE | ENGINEERING | FORENSICS


PHONE: 602.867.2500 WWW.FELTENGGROUP.COM

www.feltengroup.com copyright 2019

Hearing Date: July 21, 2021

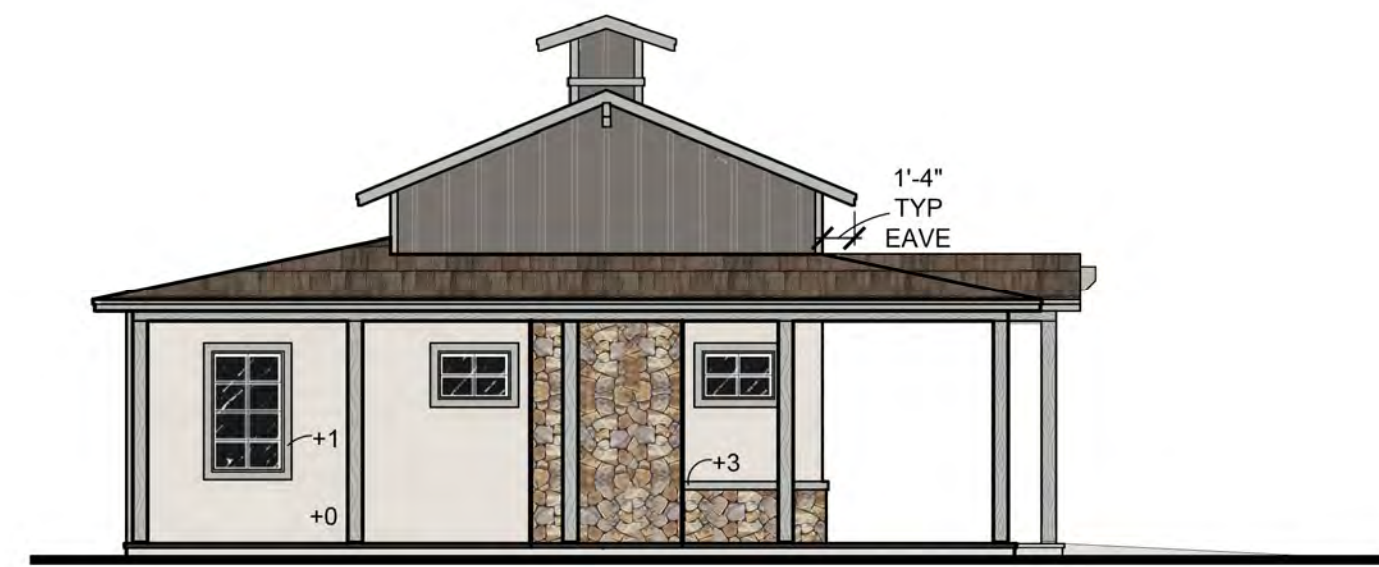

LEFT ELEVATION
1/8" = 1'-0"

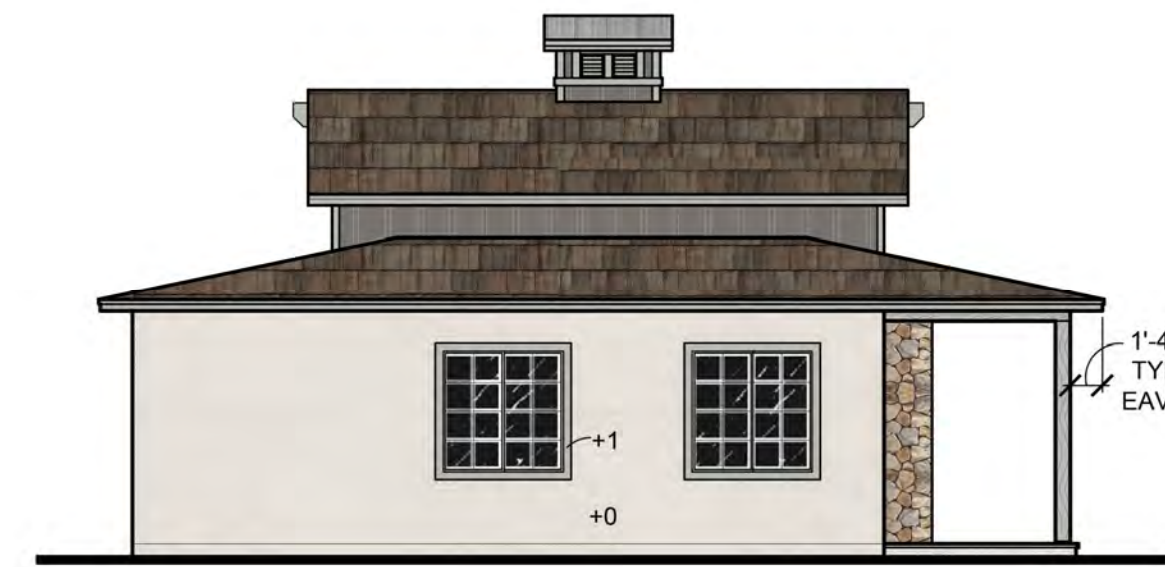

REAR ELEVATION
1/8" = 1'-0"



RIGHT ELEVATION
1/8" = 1'-0"



FRONT ELEVATION
1/4" = 1'-0"

CITY OF PHOENIX

APR 19 2021

Planning & Development
Department

Leasing Office | 1 and 2 Family Rental Units

3-24-2021



13555 SE 36th STREET
BELLEVUE, WA 98006
ISOLACOMMUNITIES.COM

PHO-1-21--Z-14-19-8

Proposed Elevations

FELTENGROUP
ARCHITECTURE | ENGINEERING | FORENSICS

PHONE: 602.867.2500 WWW.FELTENGROUP.COM

www.feltengroup.com copyright 2019

Hearing Date: July 21, 2021