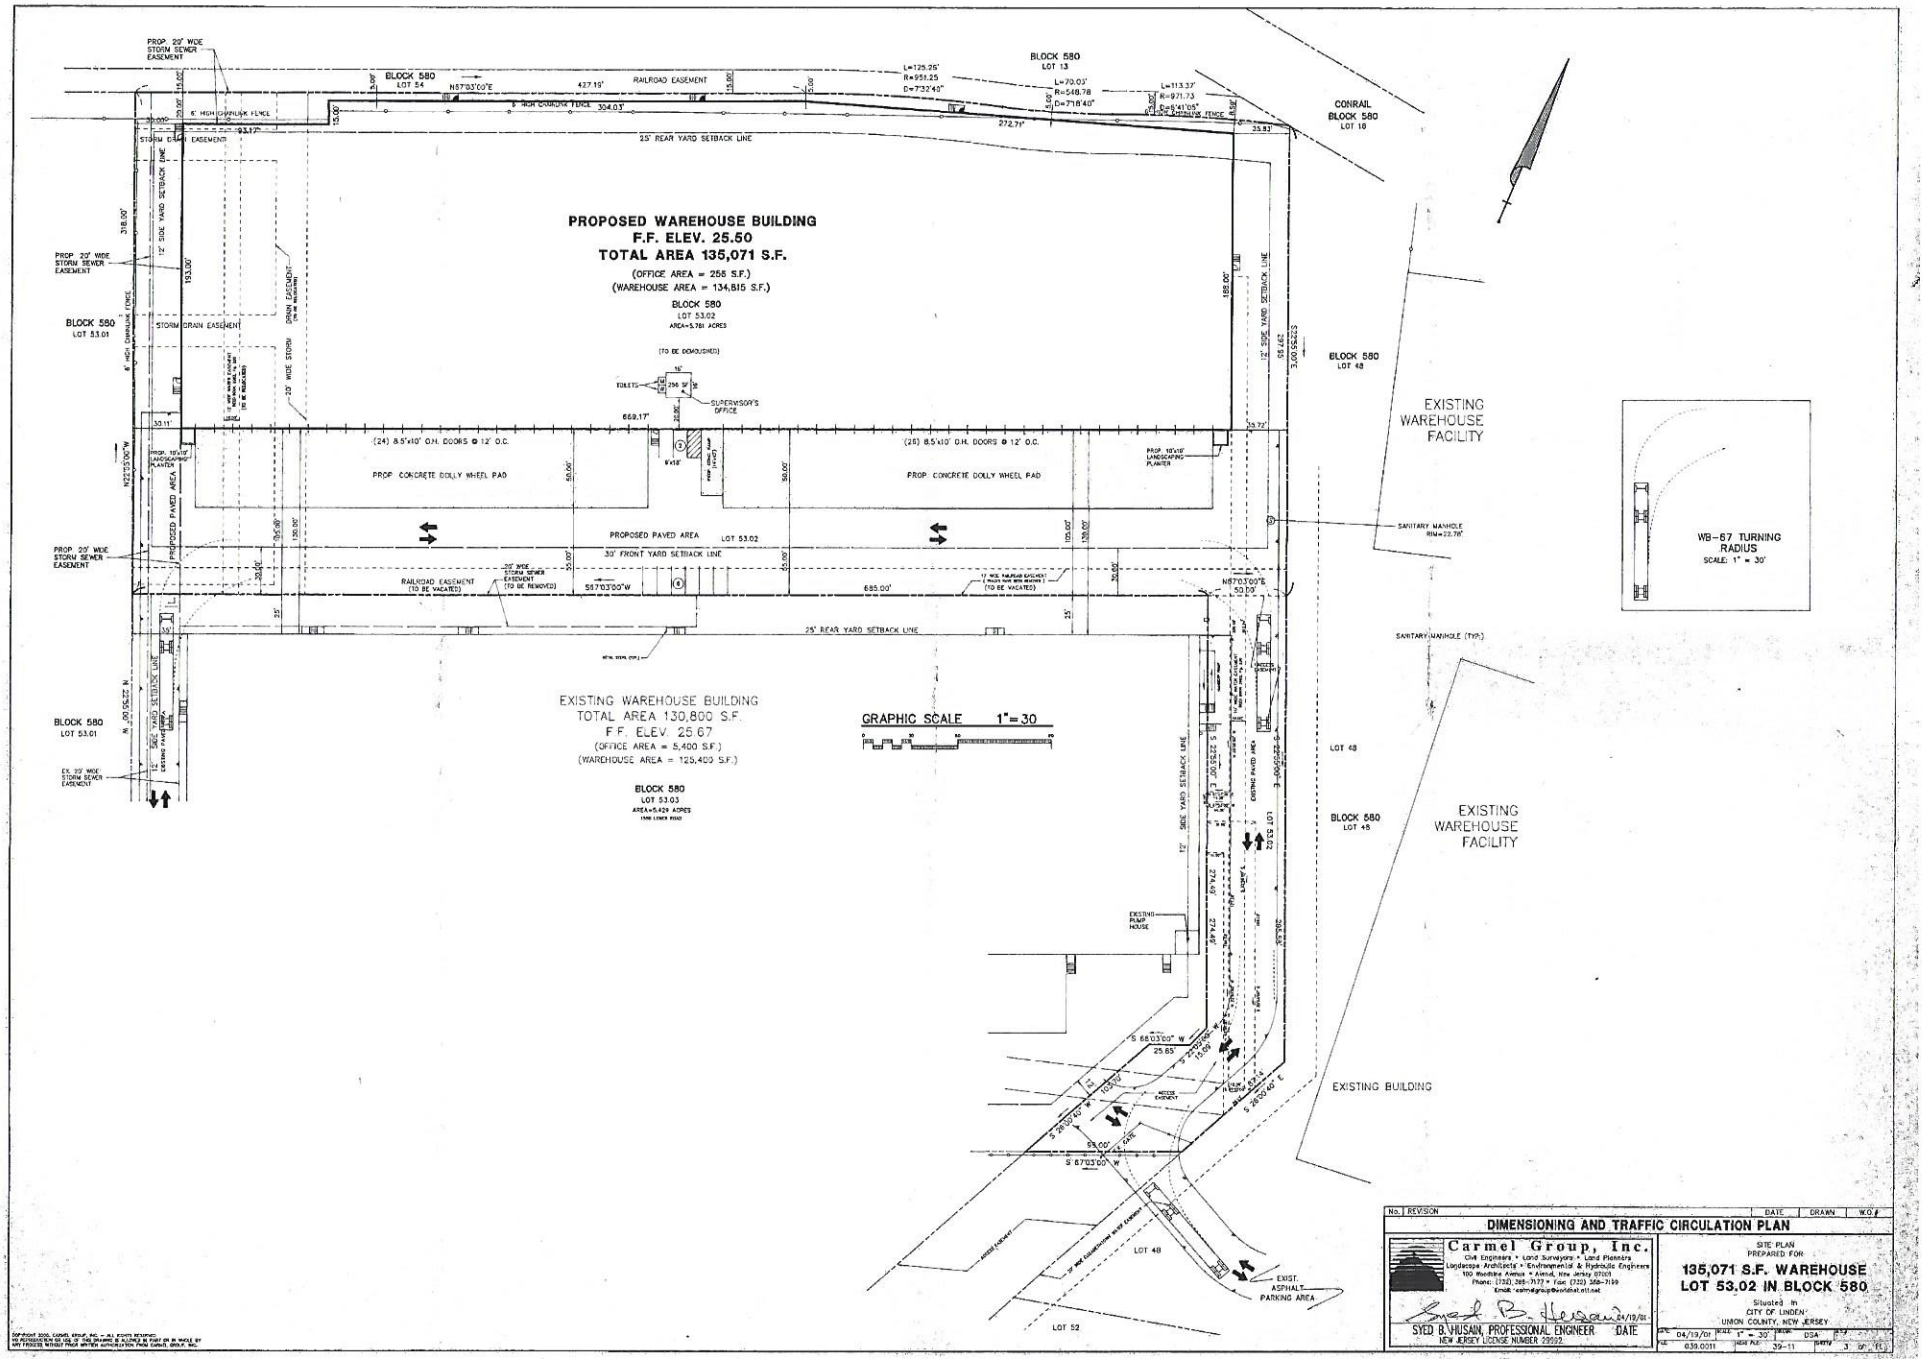

No.	REVISION	DATE	DRAWN	W.O.#

DIMENSIONING AND TRAFFIC CIRCULATION PLAN

Carmel Group, Inc.
Civil Engineers • Land Surveyors • Land Planners
Landscape Architects • Environmental & Hydraulic Engineers
100 Madison Avenue • Alpine, New Jersey 07601
Phone: (732) 345-7177 • Fax: (732) 389-7199
Email: carmelgroup@worldnet.att.net

SYED B. HUSAIN, PROFESSIONAL ENGINEER — DATE 04/19/01
NEW JERSEY LICENSE NUMBER 29992

SITE PLAN
PREPARED FOR
135,071 S.F. WAREHOUSE
LOT 53.02 IN BLOCK 580
Situated in
CITY OF LINDEN
UNION COUNTY, NEW JERSEY

DATE	SCALE	DRAWN	CHK'D
04/19/01	1" = 30'	DSA	

JOB	NEW JOB	SHEET
639.0011	39-11	3 OF 11

COPYRIGHT 2000, CARMEL GROUP, INC. — ALL RIGHTS RESERVED
NO REPRODUCTION OR USE OF THIS DRAWING IN WHOLE OR IN PART OR IN WHOLE BY ANY PROCESS WITHOUT PRIOR WRITTEN AUTHORIZATION FROM CARMEL GROUP, INC.