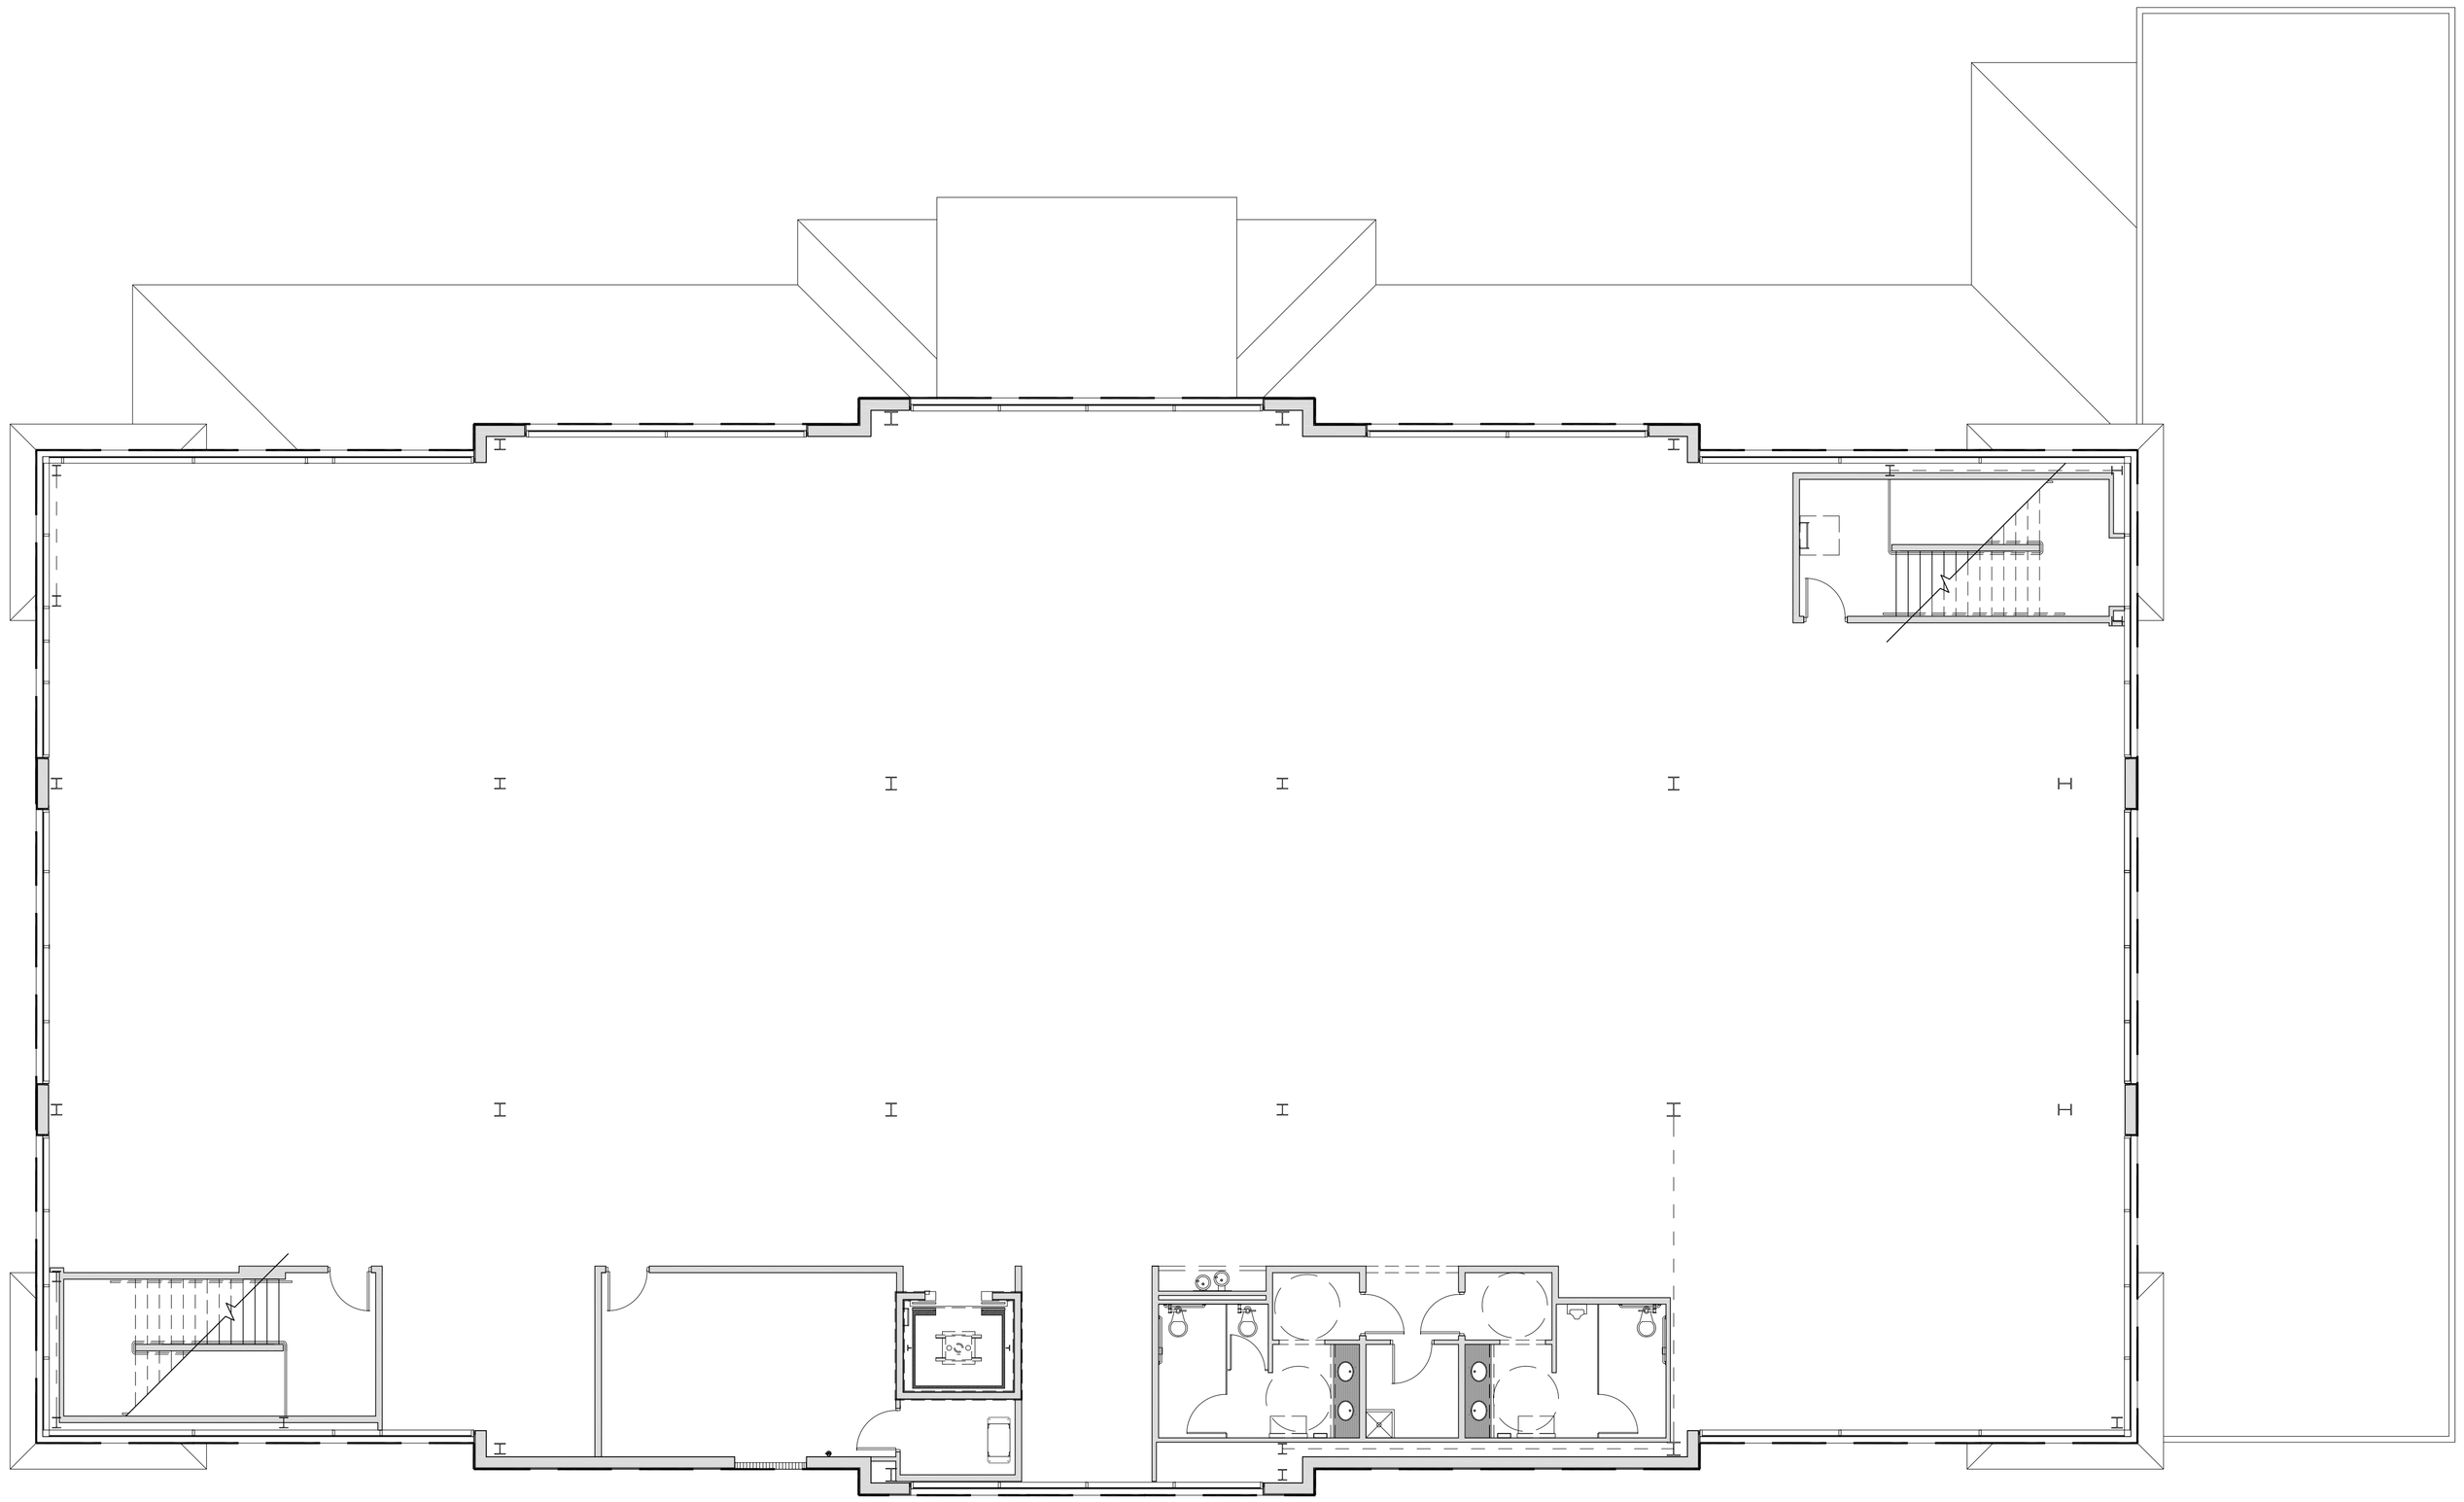

EXISTING THIRD FLOOR PLAN

1 A2.2 SCALE: 1/8" = 1'-0" – 12,782 SQ. FT.

THESE DRAWINGS AND SPECIFICATIONS ARE AND SHALL REMAIN THE PROPERTY OF THE ARCHITECT. THEY MAY NOT BE REUSED, REPRODUCED OR ALTERED IN ANY WAY WITHOUT PRIOR WRITTEN APPROVAL FROM AND WITH APPROPRIATE COMPENSATION TO THE ARCHITECT.

Boultinghouse Simpson Gates ARCHITECTS
3391 N McCOLL RD | McALLEN, TX 78501 | P 956.630.9494 | F 956.630.2058

PRELIMINARY DRAWINGS

NOT FOR REGULATORY APPROVAL, PERMITTING, OR CONSTRUCTION

SHEET TITLE
EXISTING THIRD FLOOR PLAN

PROJECT NAME
FREEDOM BANK - BUILDING SPACE PLANNING

OWNER
FREEDOM BANK

PROJECT ADDRESS
533 NORTH ALAMO ROAD, ALAMO TEXAS 78516

ISSUE DATE
SEPTEMBER 2020

PROJECT NO

REVISIONS

SHEET NUMBER
A2.2

PLOT STAMP 9/9/2020 11:04:32 AM