


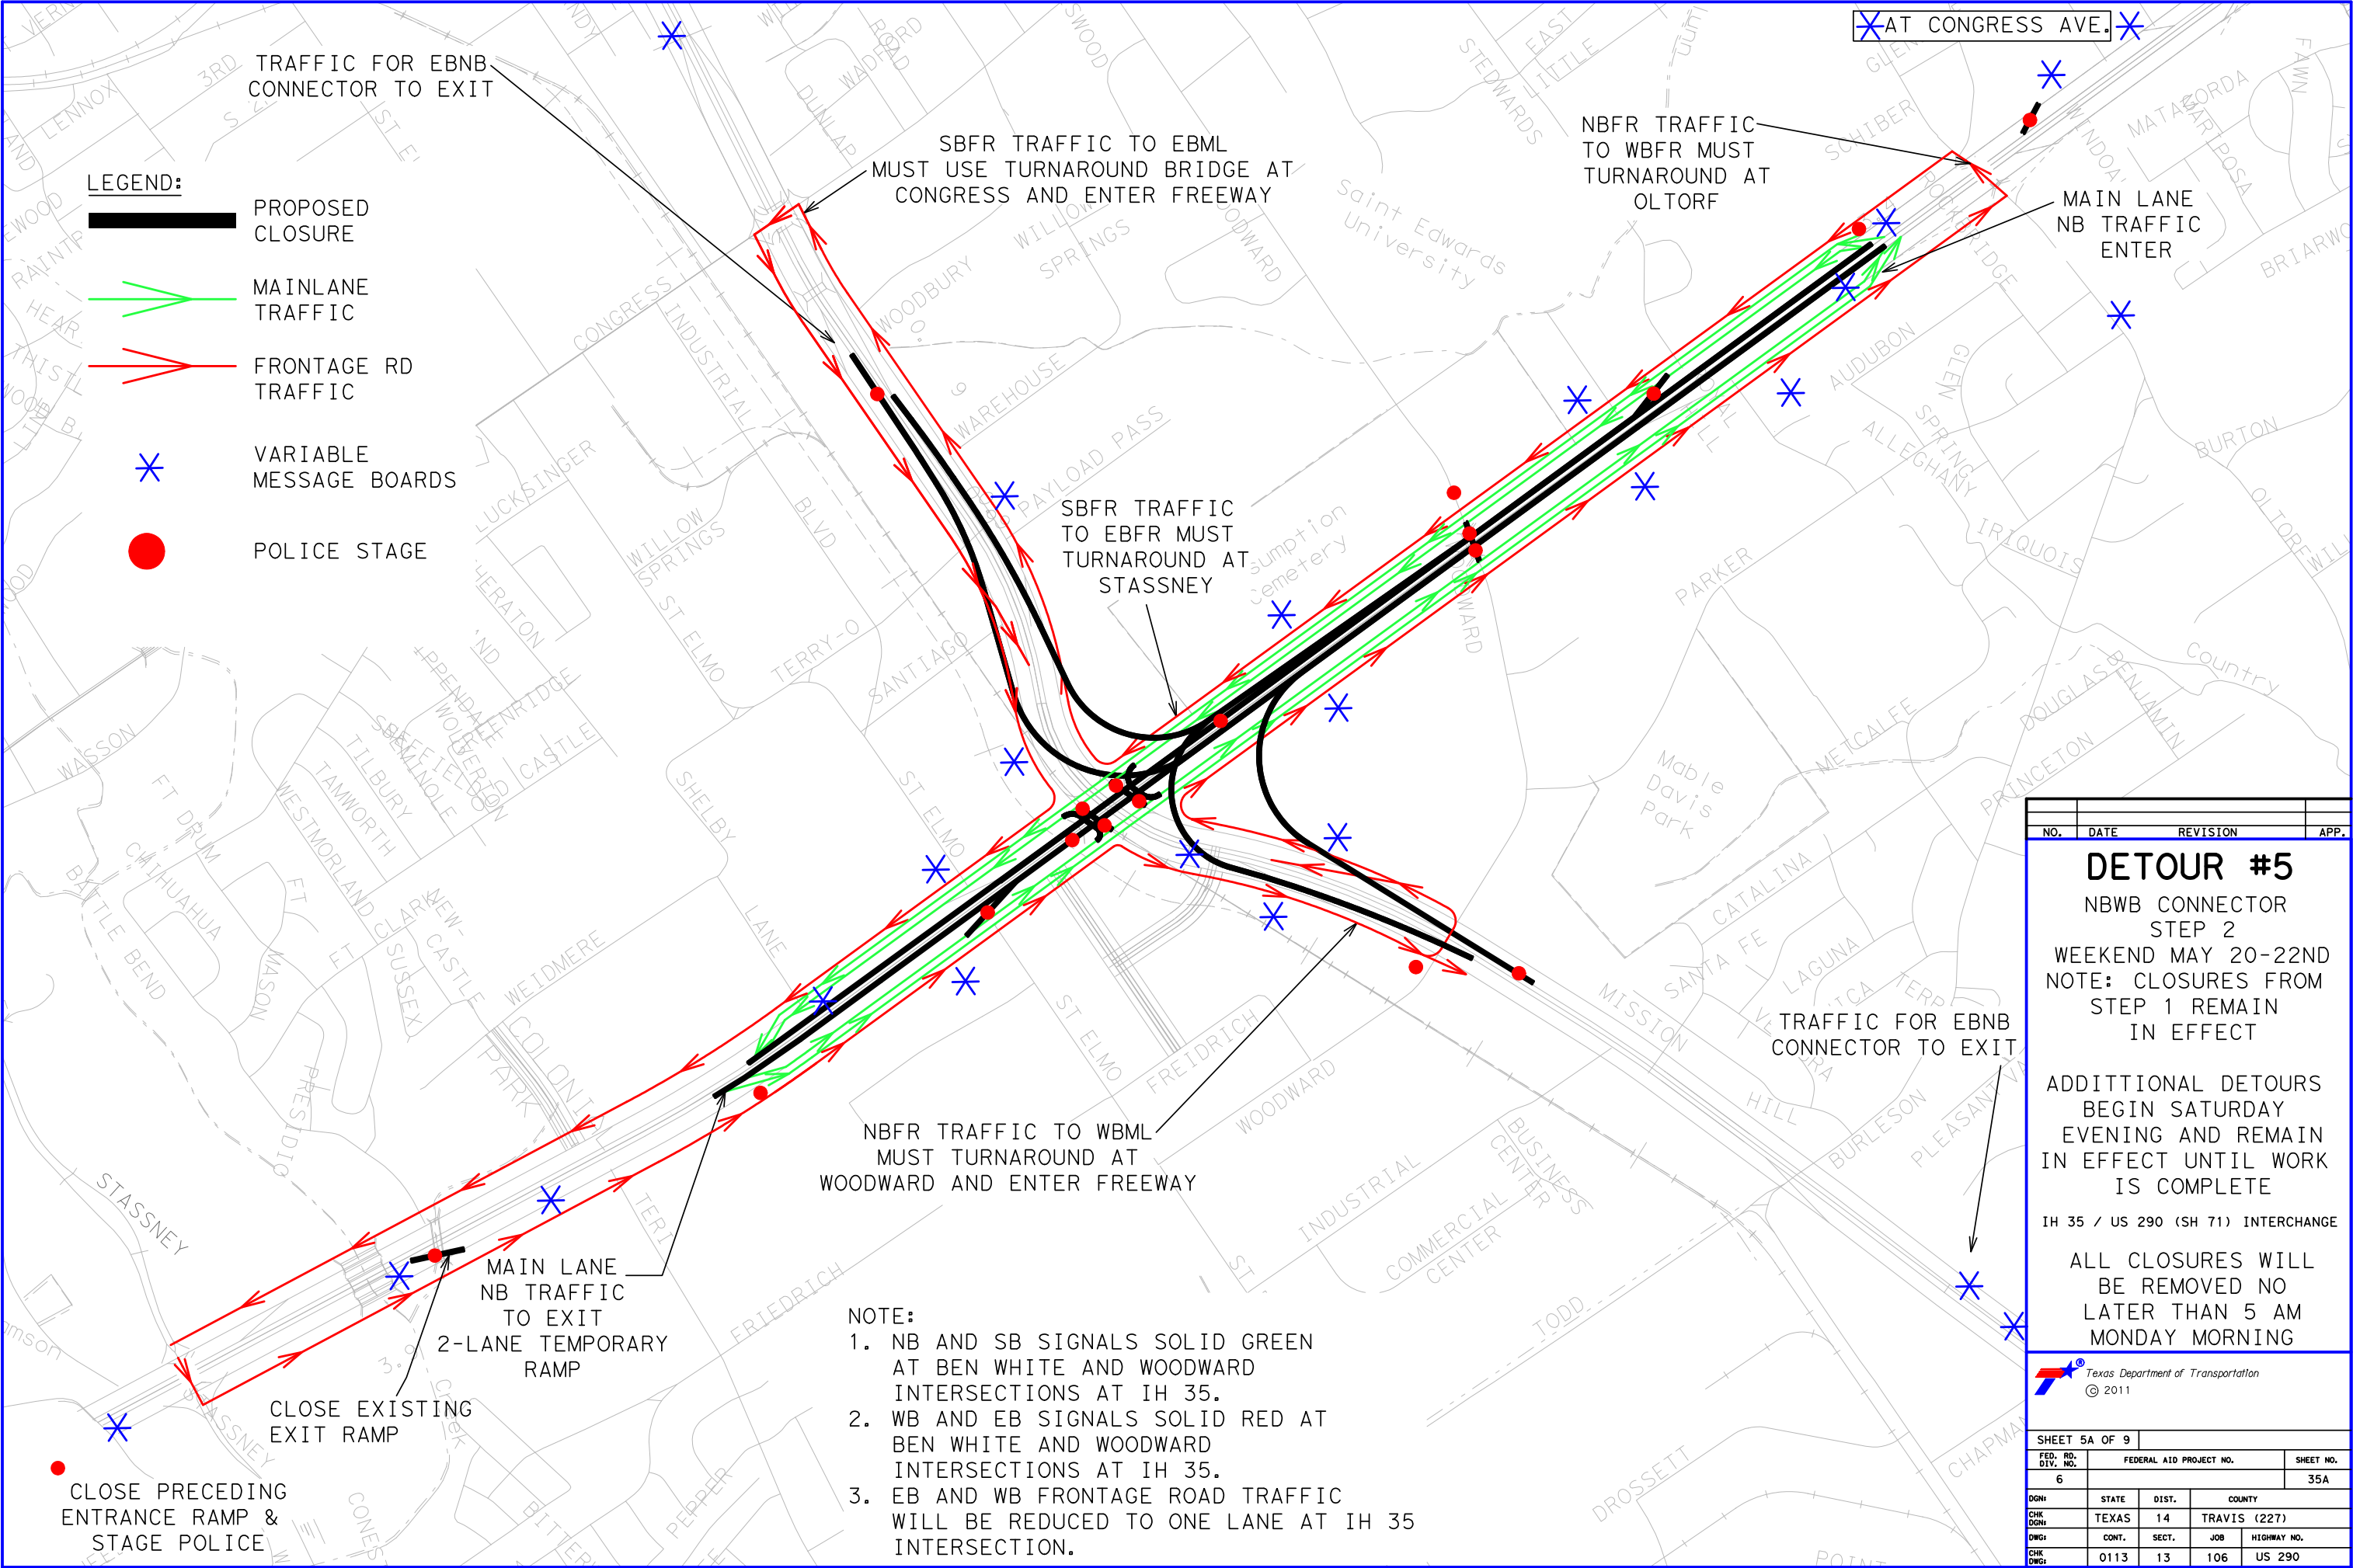

NO.	DATE	REVISION	APP.
DETOUR #5			
NBWB CONNECTOR			
STEP 2			
WEEKEND MAY 20-22ND			
NOTE: CLOSURES FROM STEP 1 REMAIN IN EFFECT			
ADDITIONAL DETOURS BEGIN SATURDAY EVENING AND REMAIN IN EFFECT UNTIL WORK IS COMPLETE			
IH 35 / US 290 (SH 71) INTERCHANGE			
ALL CLOSURES WILL BE REMOVED NO LATER THAN 5 AM MONDAY MORNING			
 Texas Department of Transportation © 2011			
SHEET 5A OF 9			
FED. RD. DIV. NO.	FEDERAL AID PROJECT NO.		SHEET NO.
6			35A
DGN	STATE	DIST.	COUNTY
CHK	TEXAS	14	TRAVIS (227)
DWG	CONT.	SECT.	JOB
DWG	0113	13	106
			US 290