
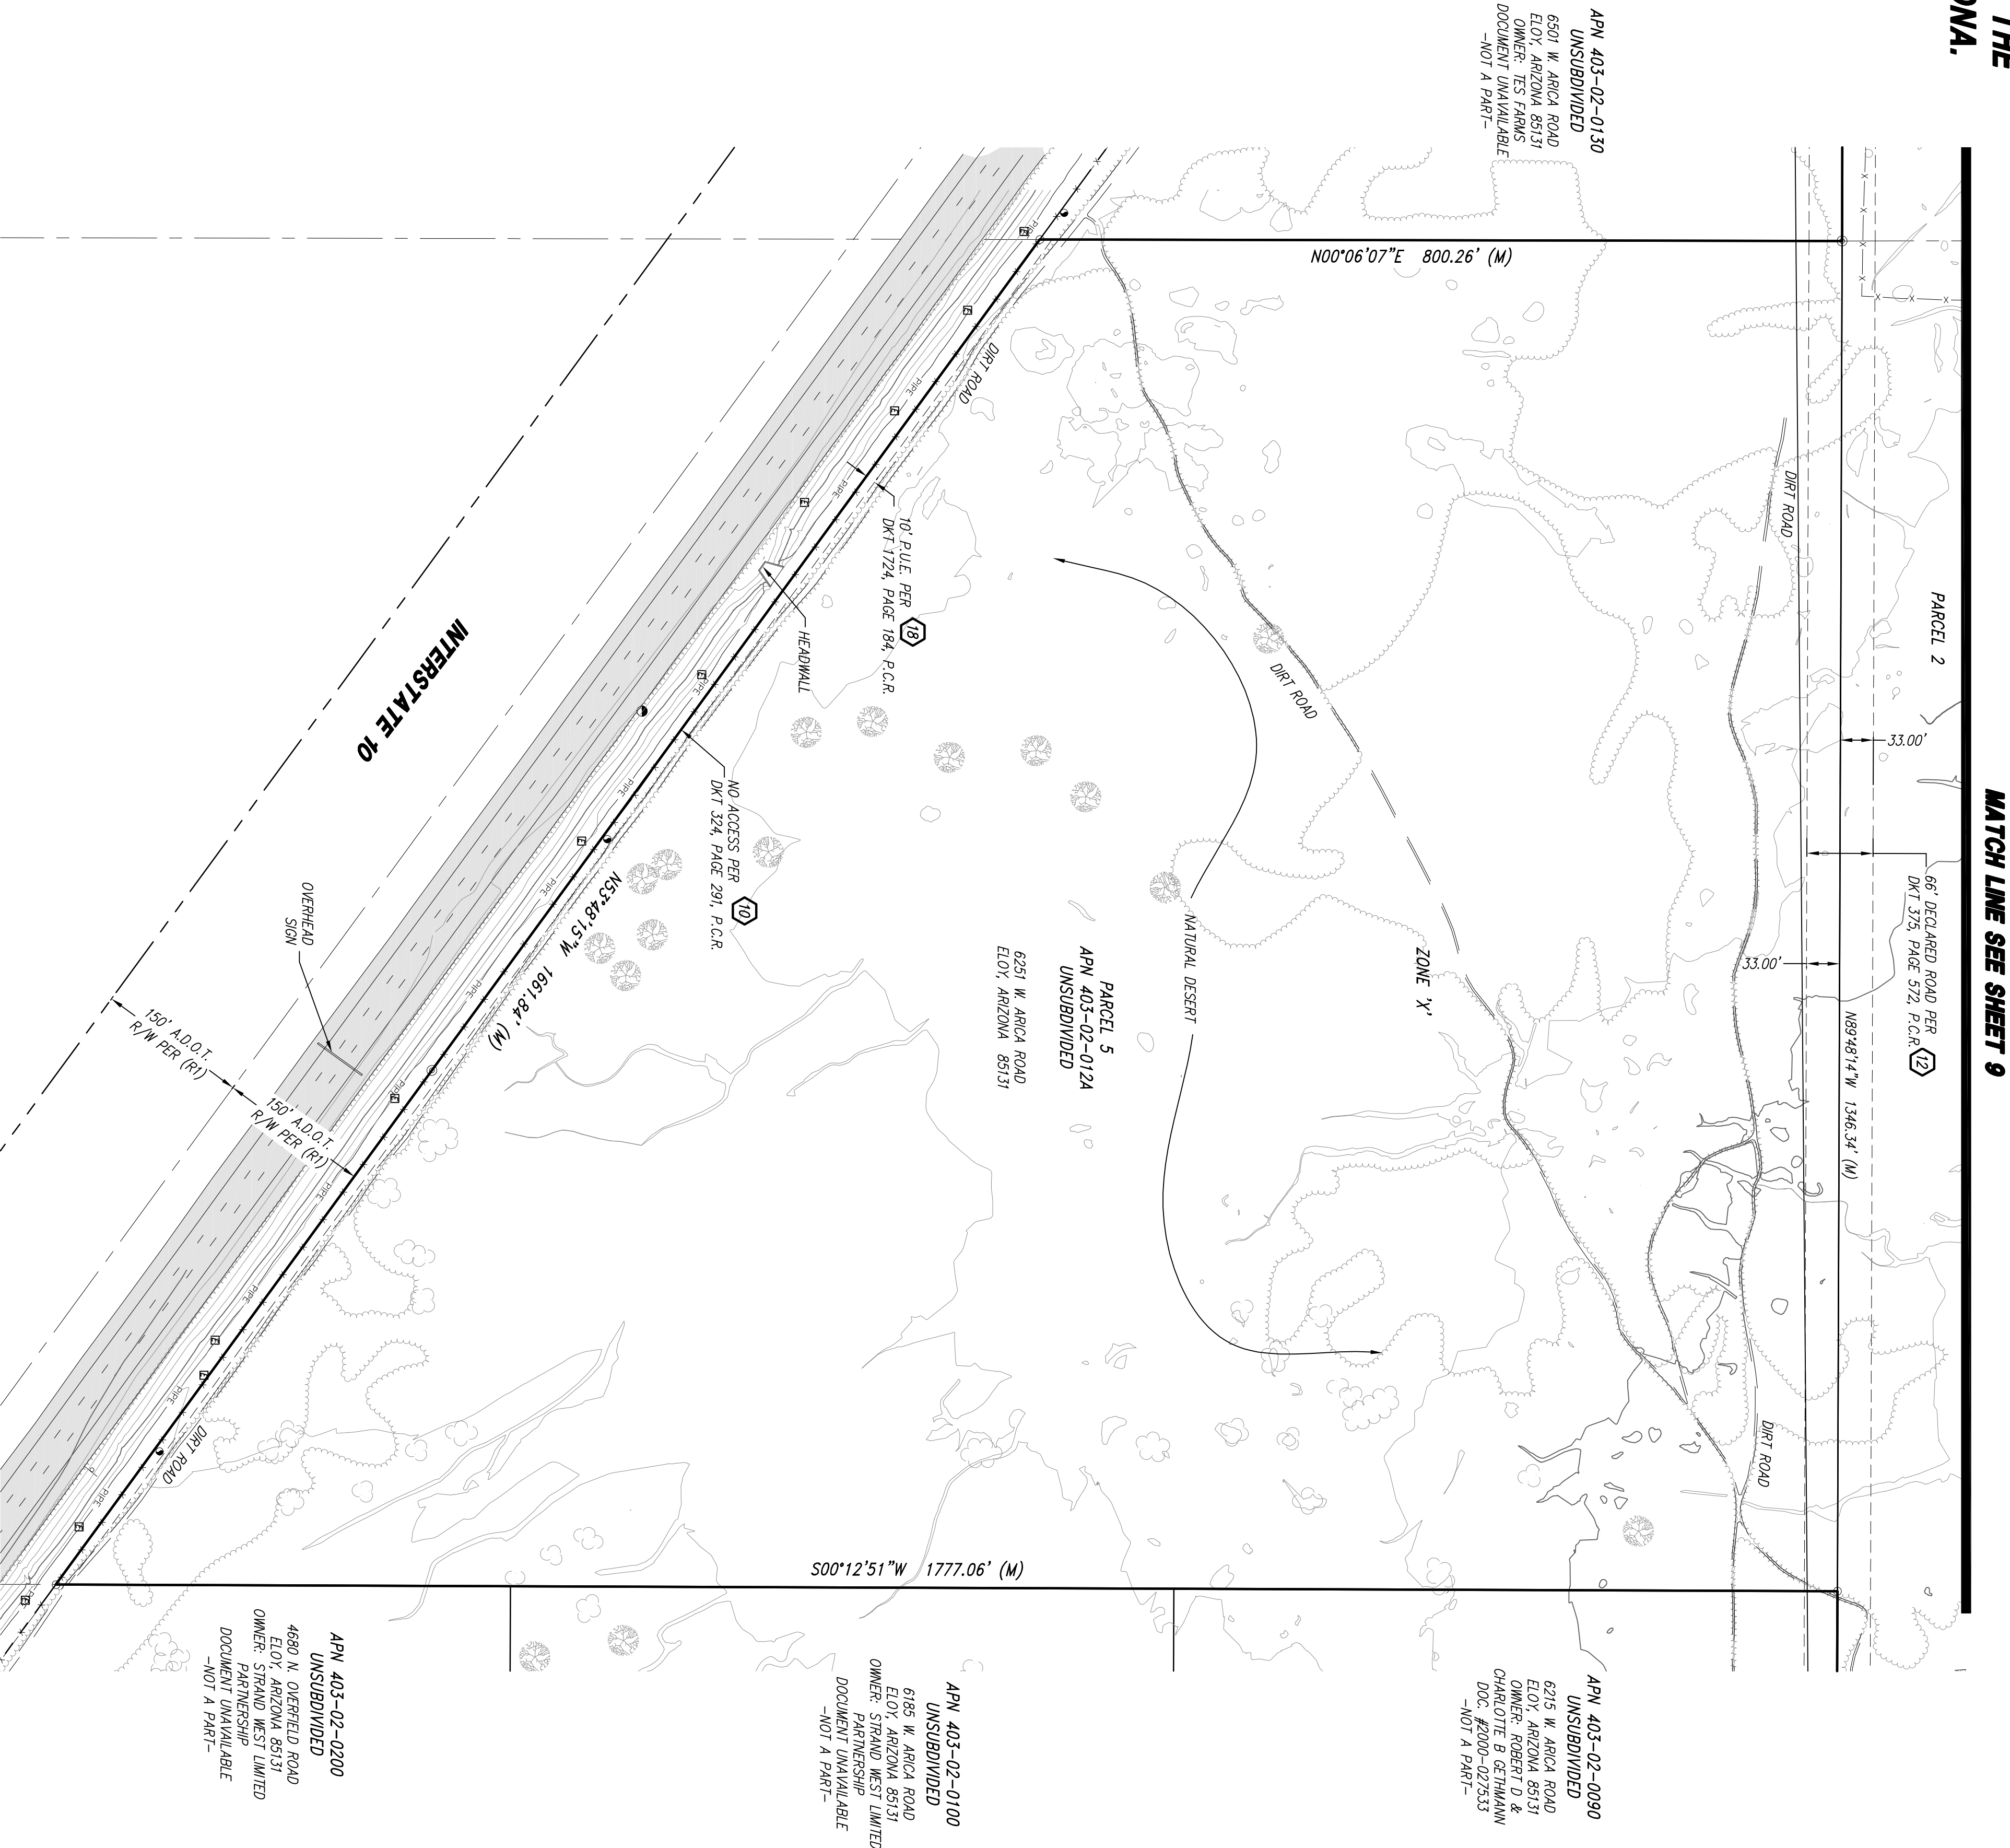
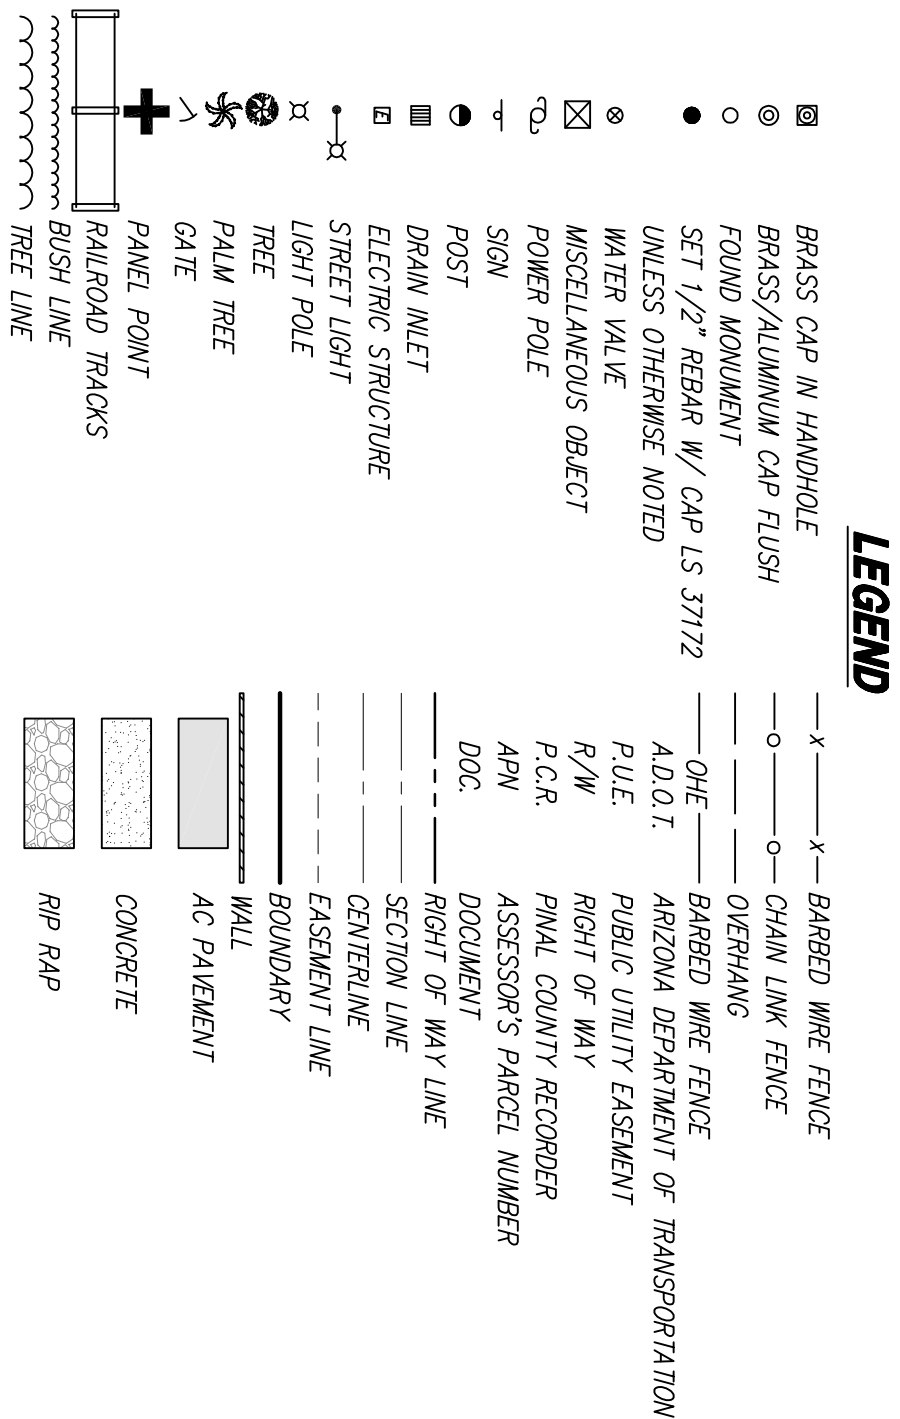



A.L.T.A./A.C.S.M. LAND TITLE SURVEY
A PORTION OF THE SOUTHWEST QUARTER OF SECTION 17, SECTION 18,
THE NORTHEAST QUARTER OF SECTION 19, AND THE NORTHWEST
QUARTER OF SECTION 20, TOWNSHIP 7 SOUTH, RANGE 7 EAST, OF THE
GILA AND SALT RIVER BASE AND MERIDIAN, PINAL COUNTY, ARIZONA.

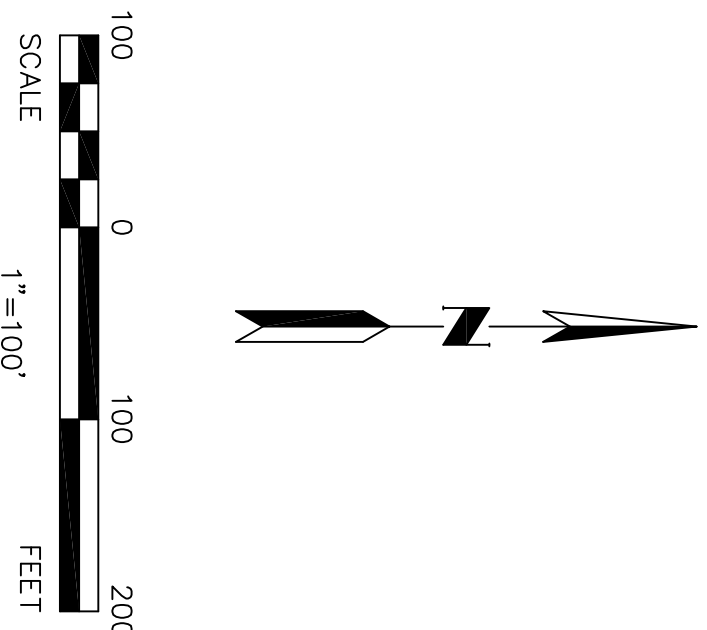

JOB NO.	13002	DATE:	4/24/13	SCALE:	1" = 100'
DESIGNED:		DRAWN:	AC/MAC	APPROVED:	JRA
REV.					
DRAWING FILENAME:	3002AL01.DWG				

A.L.T.A./A.C.S.M. LAND TITLE SURVEY
SUNLAND GIN



A PORTION OF THE SOUTHWEST QUARTER OF SECTION 17,
SECTION 18, THE NORTHEAST QUARTER OF SECTION 19,
AND THE NORTHWEST QUARTER OF SECTION 20, TOWNSHIP
7 SOUTH, RANGE 7 EAST, OF THE GILA AND SALT RIVER
BASE AND MERIDIAN, PINAL COUNTY, ARIZONA.

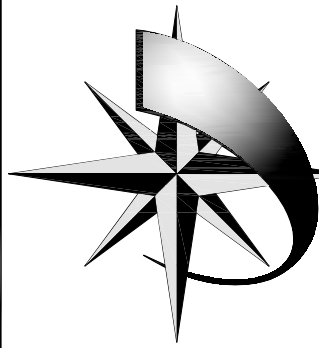

NORTHSIGHT
LANDSURVEYCONSULTING INC
21640 N. 19th Avenue, Suite C-103 | Phoenix, Arizona 85027
P: 480-303-0833 | F: 480-303-0834
www.NorthsightSurvey.com


A.L.T.A./A.C.S.M. LAND TITLE SURVEY

A PORTION OF THE SOUTHWEST QUARTER OF SECTION 17, SECTION 18,
THE NORTHEAST QUARTER OF SECTION 19, AND THE NORTHWEST
QUARTER OF SECTION 20, TOWNSHIP 7 SOUTH, RANGE 7 EAST, OF THE
GILA AND SALT RIVER BASE AND MERIDIAN, PINAL COUNTY, ARIZONA.

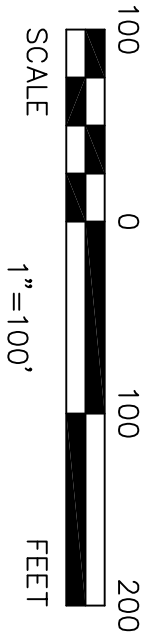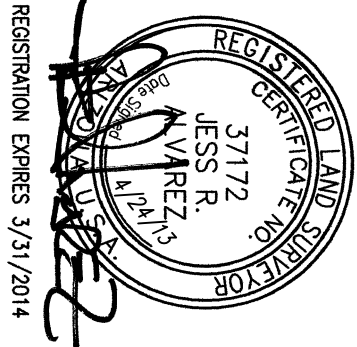

LEGEND	
	BRASS CAP IN HANDHOLE
	BRASS/ALUMINUM CAP FLUSH
	FOUND MONUMENT
	SET 1/2" REAR W/ CAP LS 37172
	UNLESS OTHERWISE NOTED
	WATER VALVE
	MISCELLANEOUS OBJECT
	POWER POLE
	SIGN
	POST
	DRAIN INLET
	ELECTRIC STRUCTURE
	STREET LIGHT
	LIGHT POLE
	TREE
	PALM TREE
	GATE
	PANEL POINT
	RAILROAD TRACKS
	BUSH LINE
	TREE LINE
	BARBED WIRE FENCE
	CHAIN LINK FENCE
	OVERHANG
	BARBED WIRE FENCE A.D.O.T.
	ARIZONA DEPARTMENT OF TRANSPORTATION RIGHT OF WAY
	PUBLIC UTILITY EASEMENT
	RIGHT OF WAY P.C.R.
	PINAL COUNTY RECORDER ASSessor's PARCEL NUMBER
	DOCUMENT
	RIGHT OF WAY LINE
	SECTION LINE
	EASEMENT LINE
	BOUNDARY
	WALL
	AC PAVEMENT
	CONCRETE
	RIp RAP


MATCH LINE SEE SHEET 10

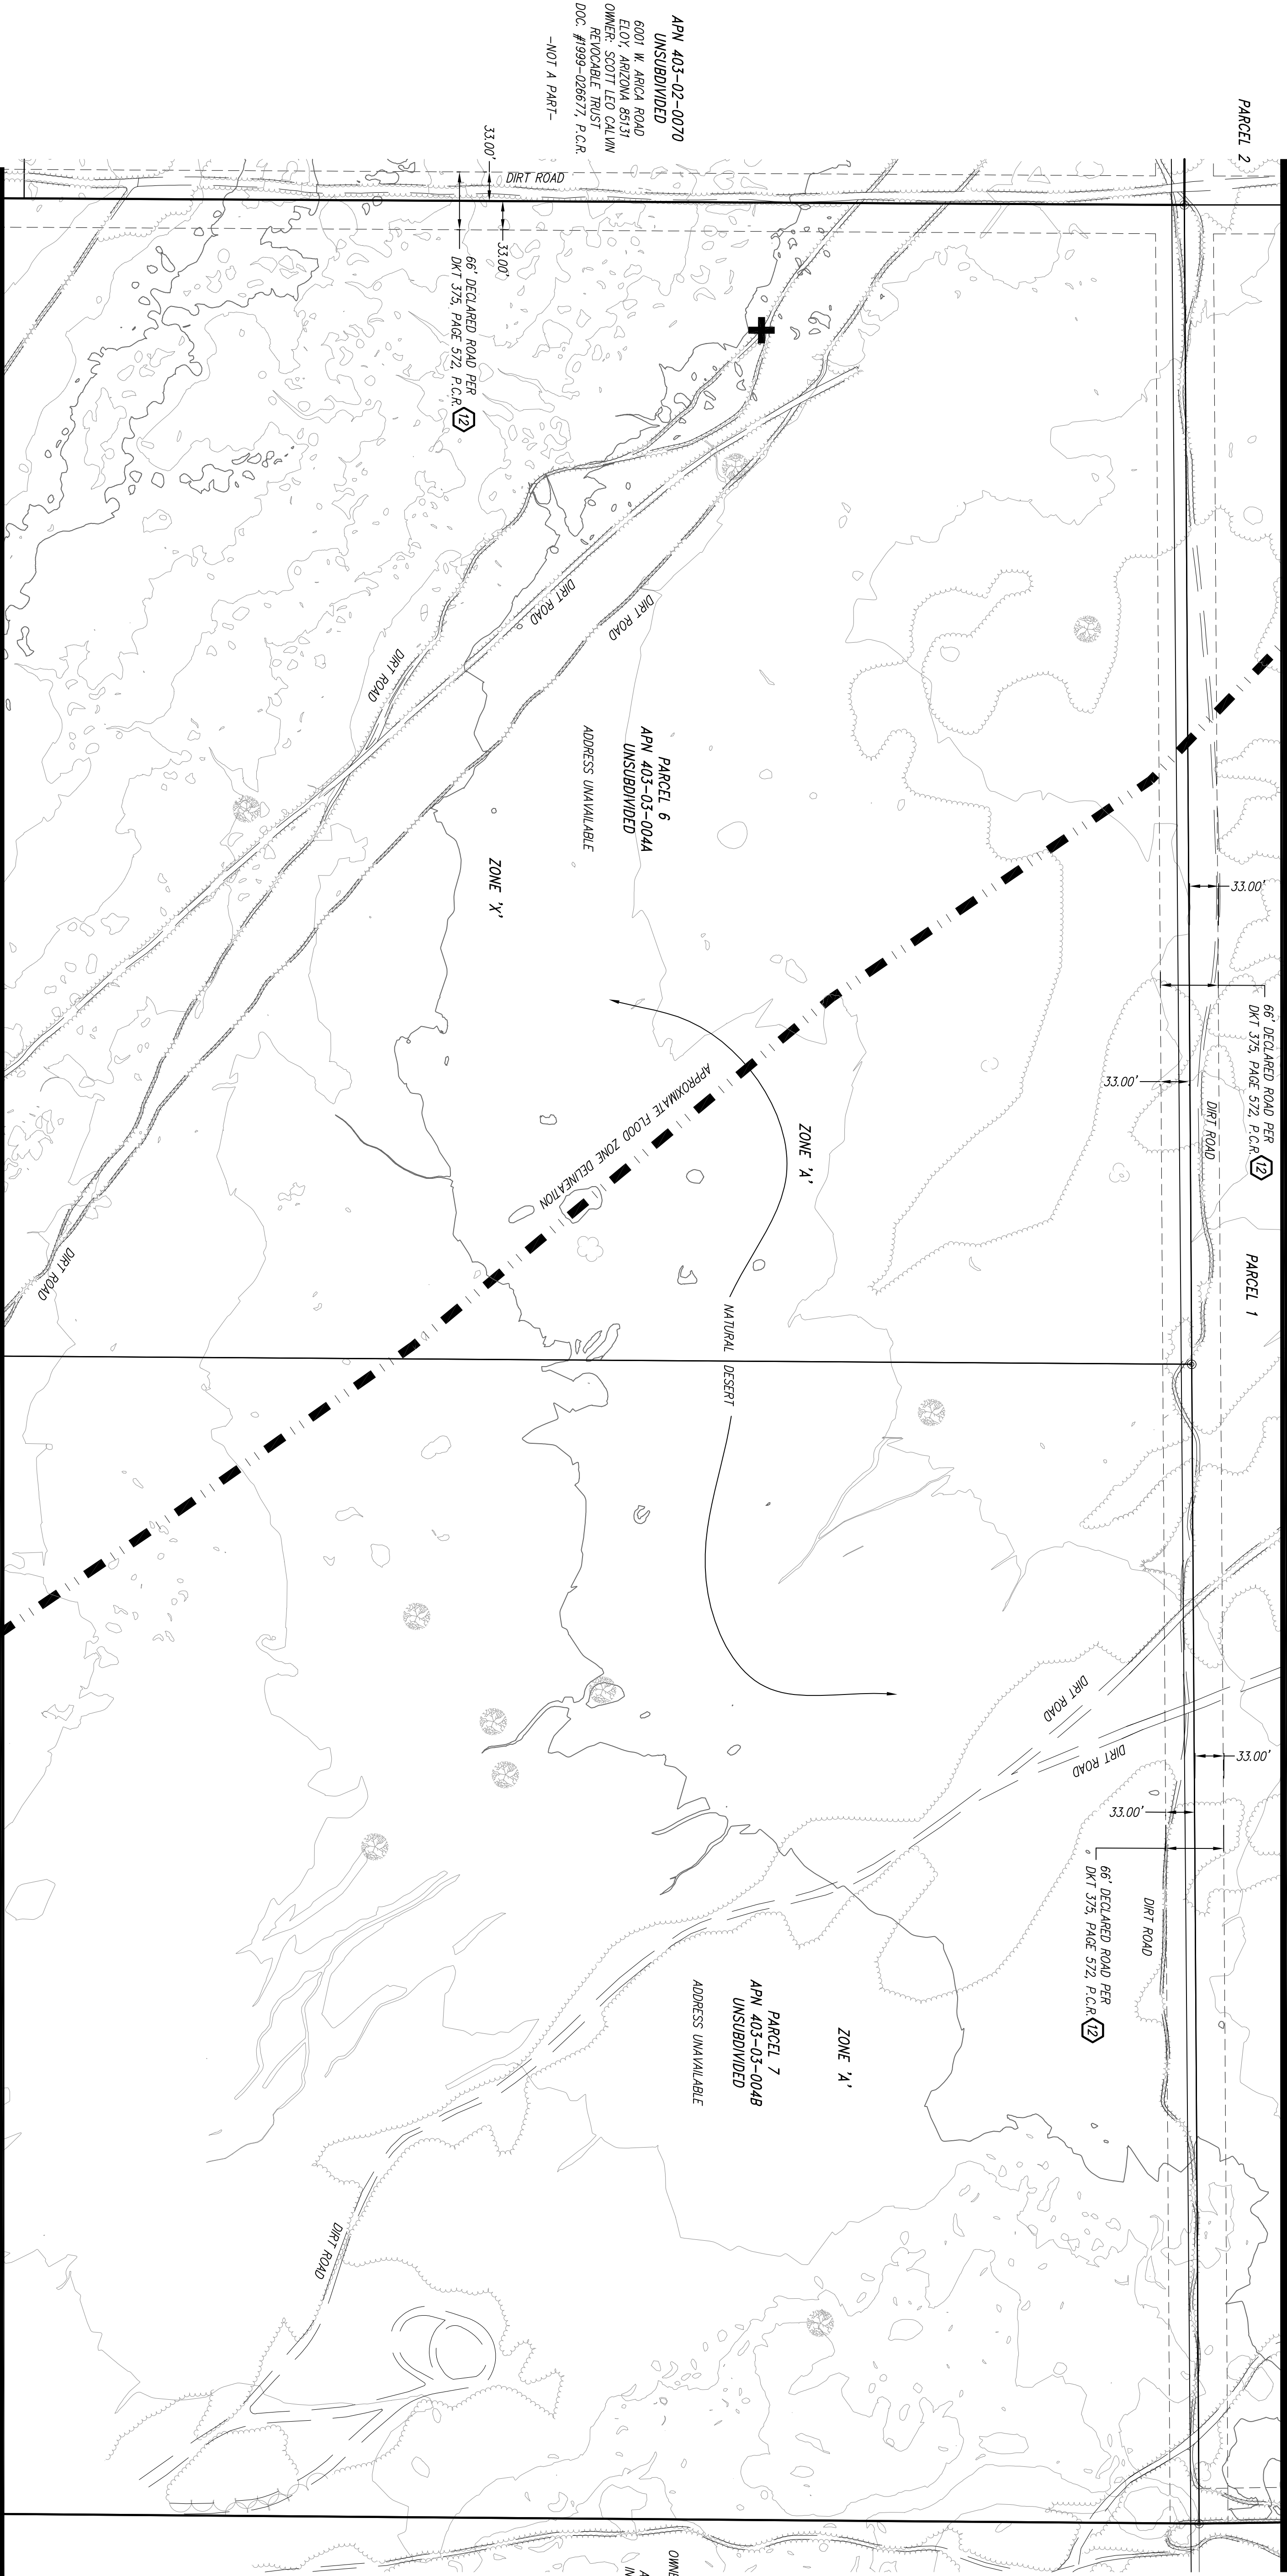

MATCH LINE SEE SHEET 13

A.L.T.A./A.C.S.M. LAND TITLE SURVEY SUNLAND GIN

A PORTION OF THE SOUTHWEST QUARTER OF SECTION 17,
SECTION 18, THE NORTHEAST QUARTER OF SECTION 19,
AND THE NORTHWEST QUARTER OF SECTION 20, TOWNSHIP
7 SOUTH, RANGE 7 EAST, OF THE GILA AND SALT RIVER
BASE AND MERIDIAN, PINAL COUNTY, ARIZONA.


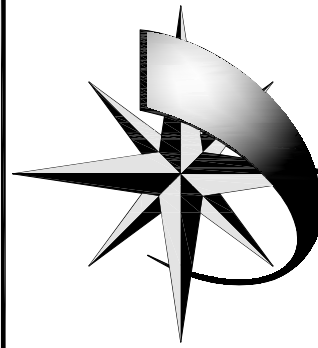


NORTHSIGHT
LANDSURVEYCONSULTING INC
21640 N. 19th Avenue, Suite C-103 | Phoenix, Arizona 85027
P: 480-303-0833 | F: 480-303-0834
www.NorthsightSurvey.com

JOB NO.	13002	DATE:	4/24/13	SCALE:	1" = 100'
DESIGNED:		DRAWN:	AC/MAC	APPROVED:	JRA
REV.					
DRAWING FILENAME:	3002AL01.DWG				


A.L.T.A./A.C.S.M. LAND TITLE SURVEY

A PORTION OF THE SOUTHWEST QUARTER OF SECTION 17, SECTION 18,
THE NORTHEAST QUARTER OF SECTION 19, AND THE NORTHWEST
QUARTER OF SECTION 20, TOWNSHIP 7 SOUTH, RANGE 7 EAST, OF THE
GILA AND SALT RIVER BASE AND MERIDIAN, PINAL COUNTY, ARIZONA.

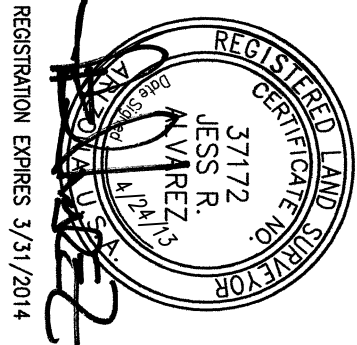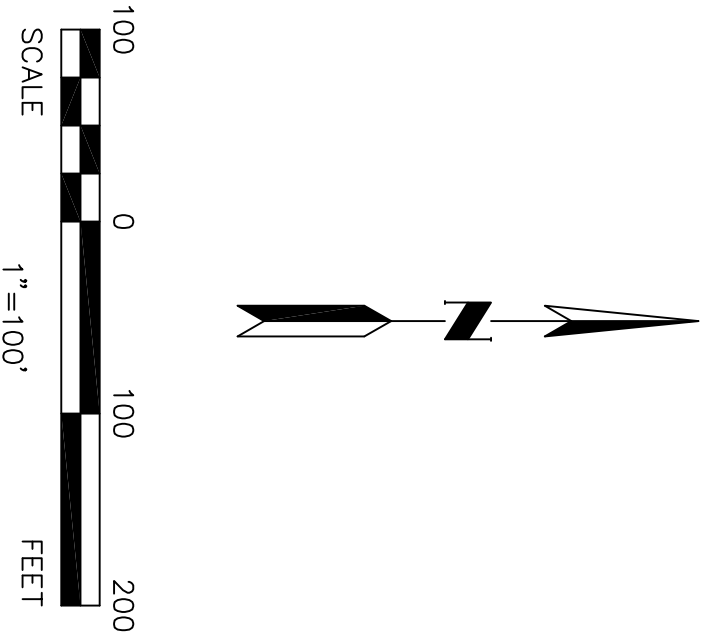


- LEGEND**
[Symbol] BRASS CAP IN HANDHOLE
[Symbol] BRASS/ALUMINUM CAP FLUSH
[Symbol] FOUND MONUMENT
[Symbol] SET 1/2" REBAR W/ CAP LS 37172
[Symbol] UNLESS OTHERWISE NOTED
[Symbol] WATER VALVE
[Symbol] MISCELLANEOUS OBJECT
[Symbol] POWER POLE
[Symbol] SIGN
[Symbol] POST
[Symbol] DRAIN INLET
[Symbol] ELECTRIC STRUCTURE
[Symbol] STREET LIGHT
[Symbol] LIGHT POLE
[Symbol] TREE
[Symbol] PALM TREE
[Symbol] GATE
[Symbol] PANEL POINT
[Symbol] BARROAD TRACKS
[Symbol] RUSH LINE
[Symbol] FENCE LINE
- [Symbol] BARBED WIRE FENCE
[Symbol] CHAIN LINK FENCE
[Symbol] OPENING
[Symbol] BARBED WIRE FENCE
[Symbol] A.D.O.I. ARIZONA DEPARTMENT OF TRANSPORTATION
[Symbol] P.U.E. PUBLIC UTILITY EASEMENT
[Symbol] R/W RIGHT OF WAY
[Symbol] P.C.R. PINAL COUNTY RECORDER
[Symbol] DOC. ASSESSOR'S PARCEL NUMBER
[Symbol] DOCUMENT
[Symbol] RIGHT OF WAY LINE
[Symbol] SECTION LINE
[Symbol] CENTERLINE
[Symbol] EASEMENT LINE
[Symbol] BOUNDARY
[Symbol] WALL
[Symbol] AC PAVEMENT
[Symbol] CONCRETE
[Symbol] RIP RAP

MATCH LINE SEE SHEET 12

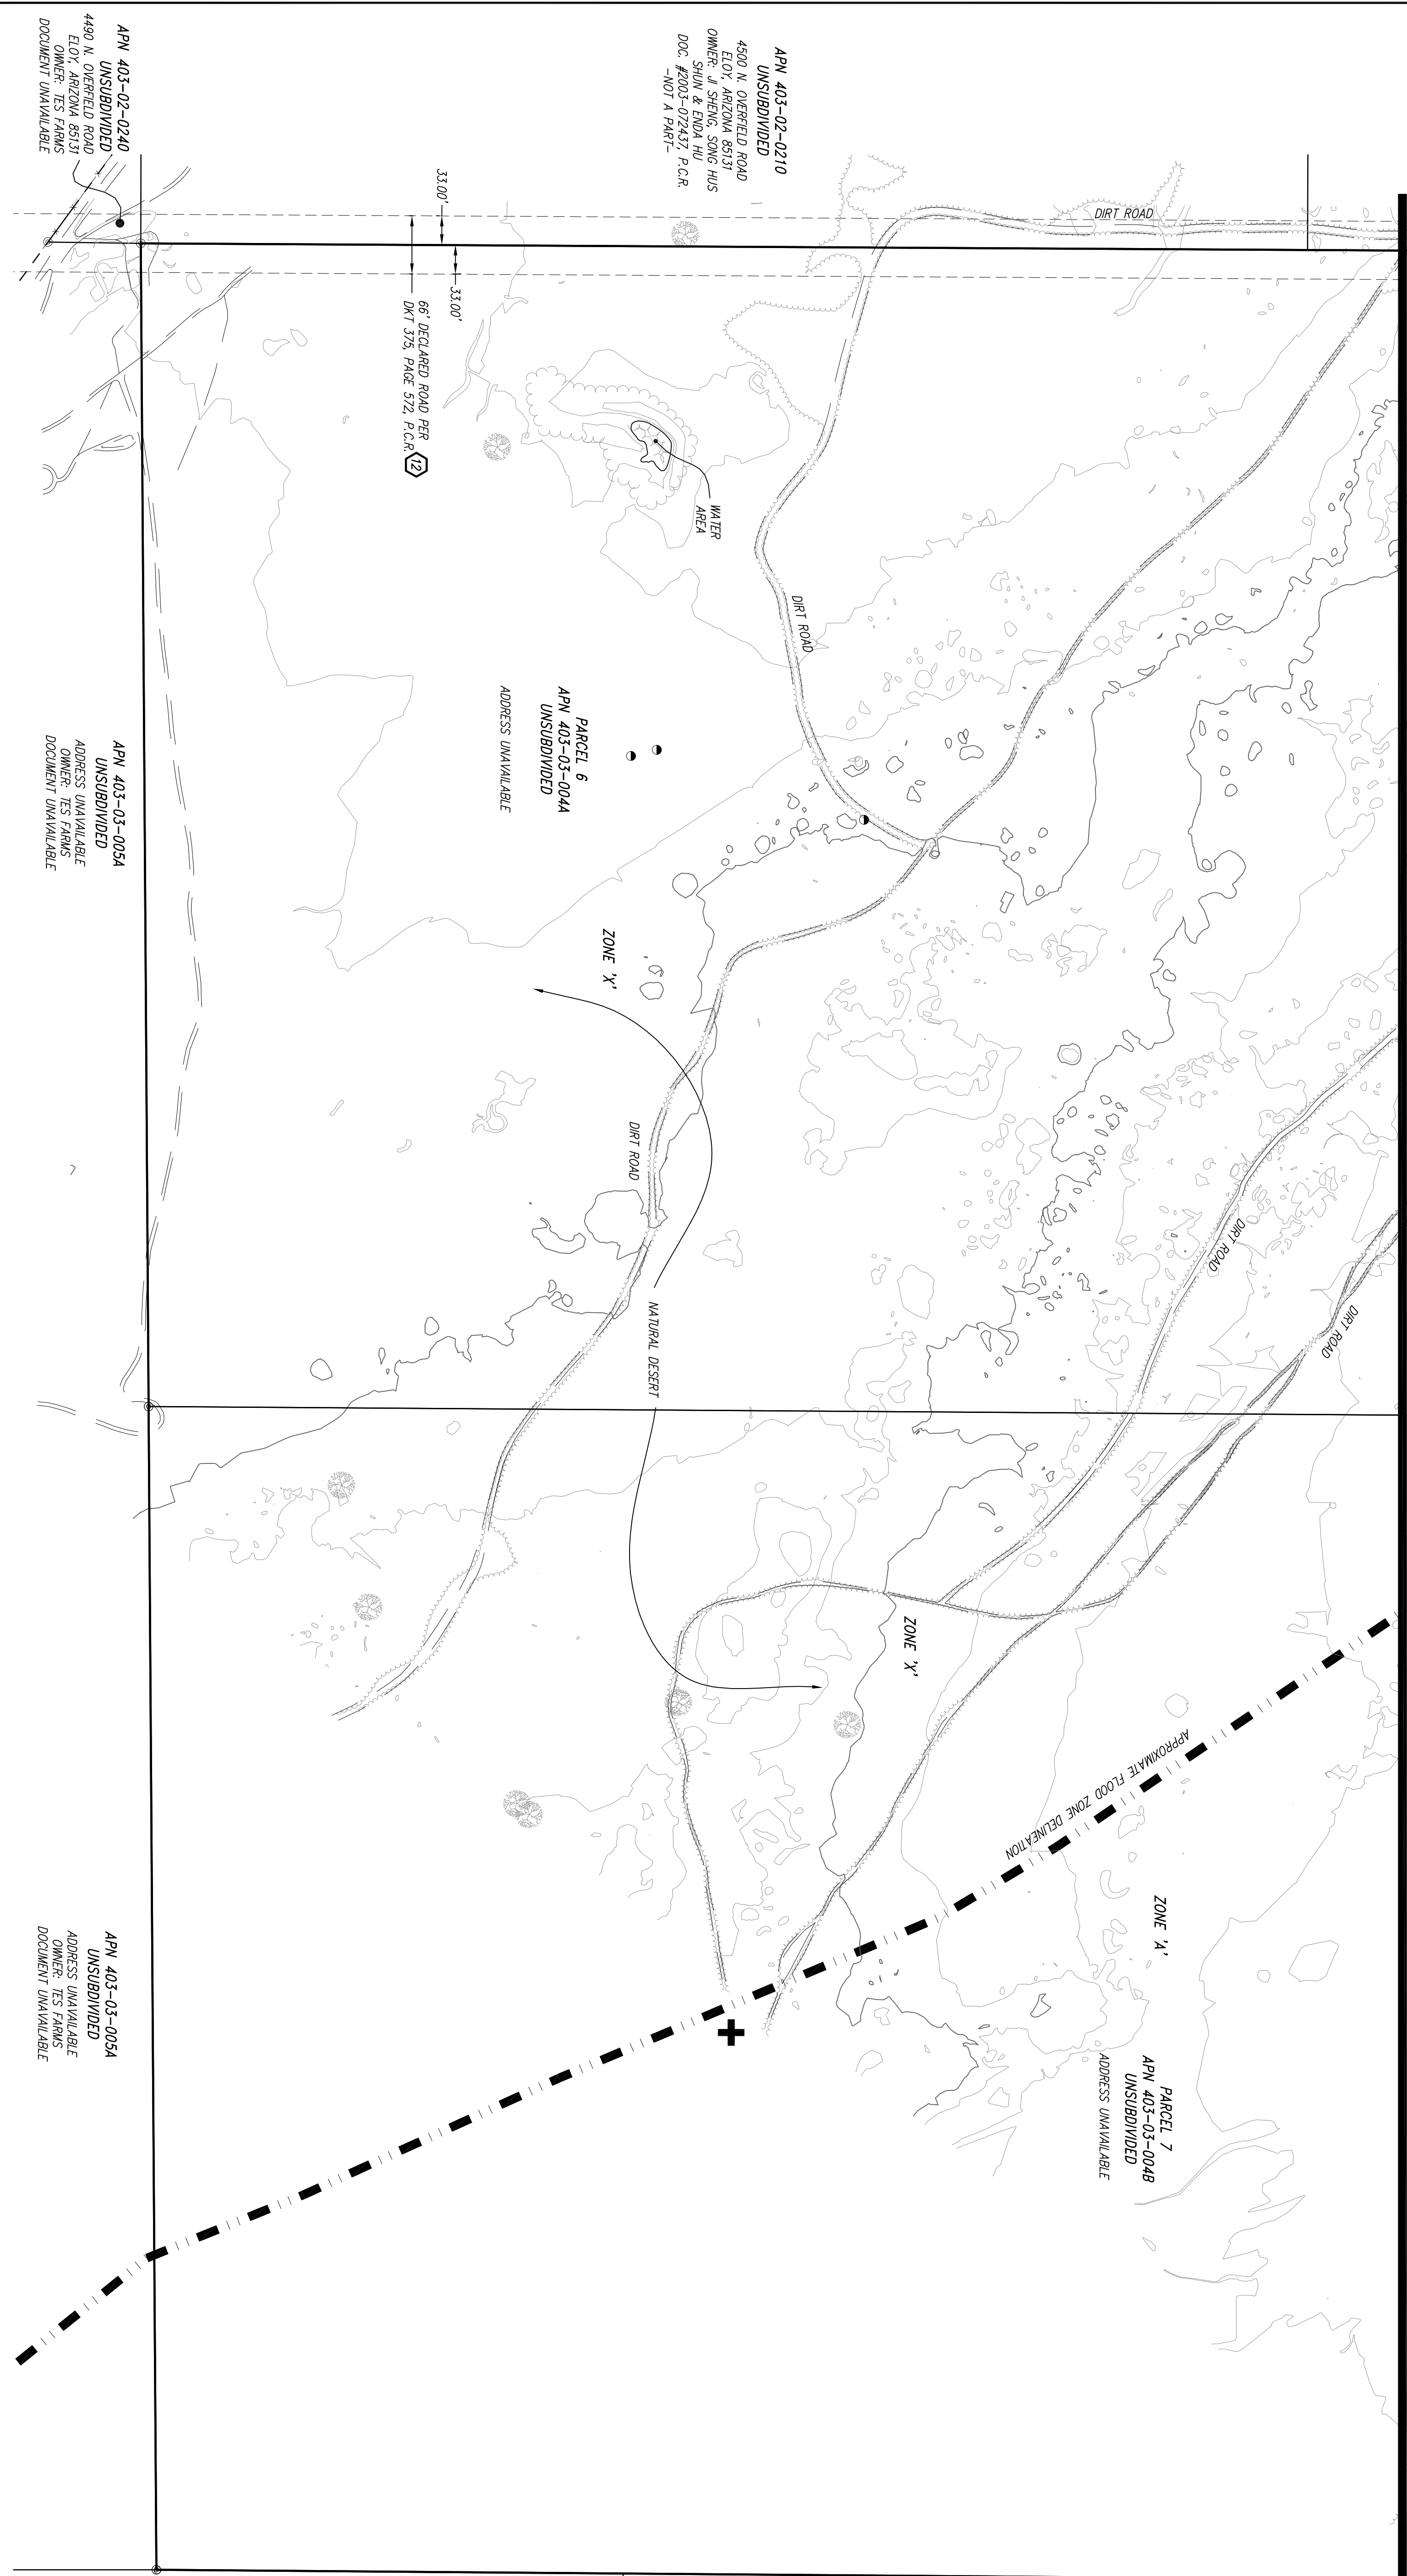

A.L.T.A./A.C.S.M. LAND TITLE SURVEY SUNLAND GIN

A PORTION OF THE SOUTHWEST QUARTER OF SECTION 17,
SECTION 18, THE NORTHEAST QUARTER OF SECTION 19,
AND THE NORTHWEST QUARTER OF SECTION 20, TOWNSHIP
7 SOUTH, RANGE 7 EAST, OF THE GILA AND SALT RIVER
BASE AND MERIDIAN, PINAL COUNTY, ARIZONA.

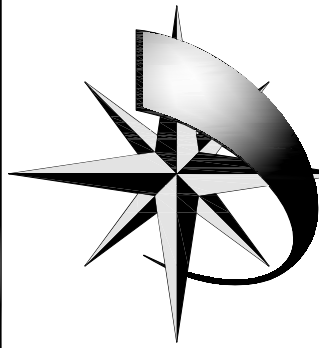

NORTHSIGHT
LANDSURVEYCONSULTING INC
21640 N. 19th Avenue, Suite C-103 | Phoenix, Arizona 85027
P:480-303-0833 | F: 480-303-0834
www.NorthsightSurvey.com

JOB NO.	13002	DATE:	4/24/13	SCALE: 1" = 100'
DESIGNED:		DRAWN:	AC/MAC	APPROVED: JRA
REV.				
DRAWING FILENAME:	3002AL01.DWG			