



INFRASTRUCTURE STUDY - ELECTRIC

Disclaimer: The information contained in this exhibit has been obtained from various sources believed to be reliable. Copyright, HILGARTWILSON 2015. No plan document set in the sole property of Hilgartwilson. No alterations to these plans, other than adding "as-built" information, are shown by anyone other than authorized HILGARTWILSON employees.
Source: APS GIS Maps, E02 GIS Maps, Google Earth

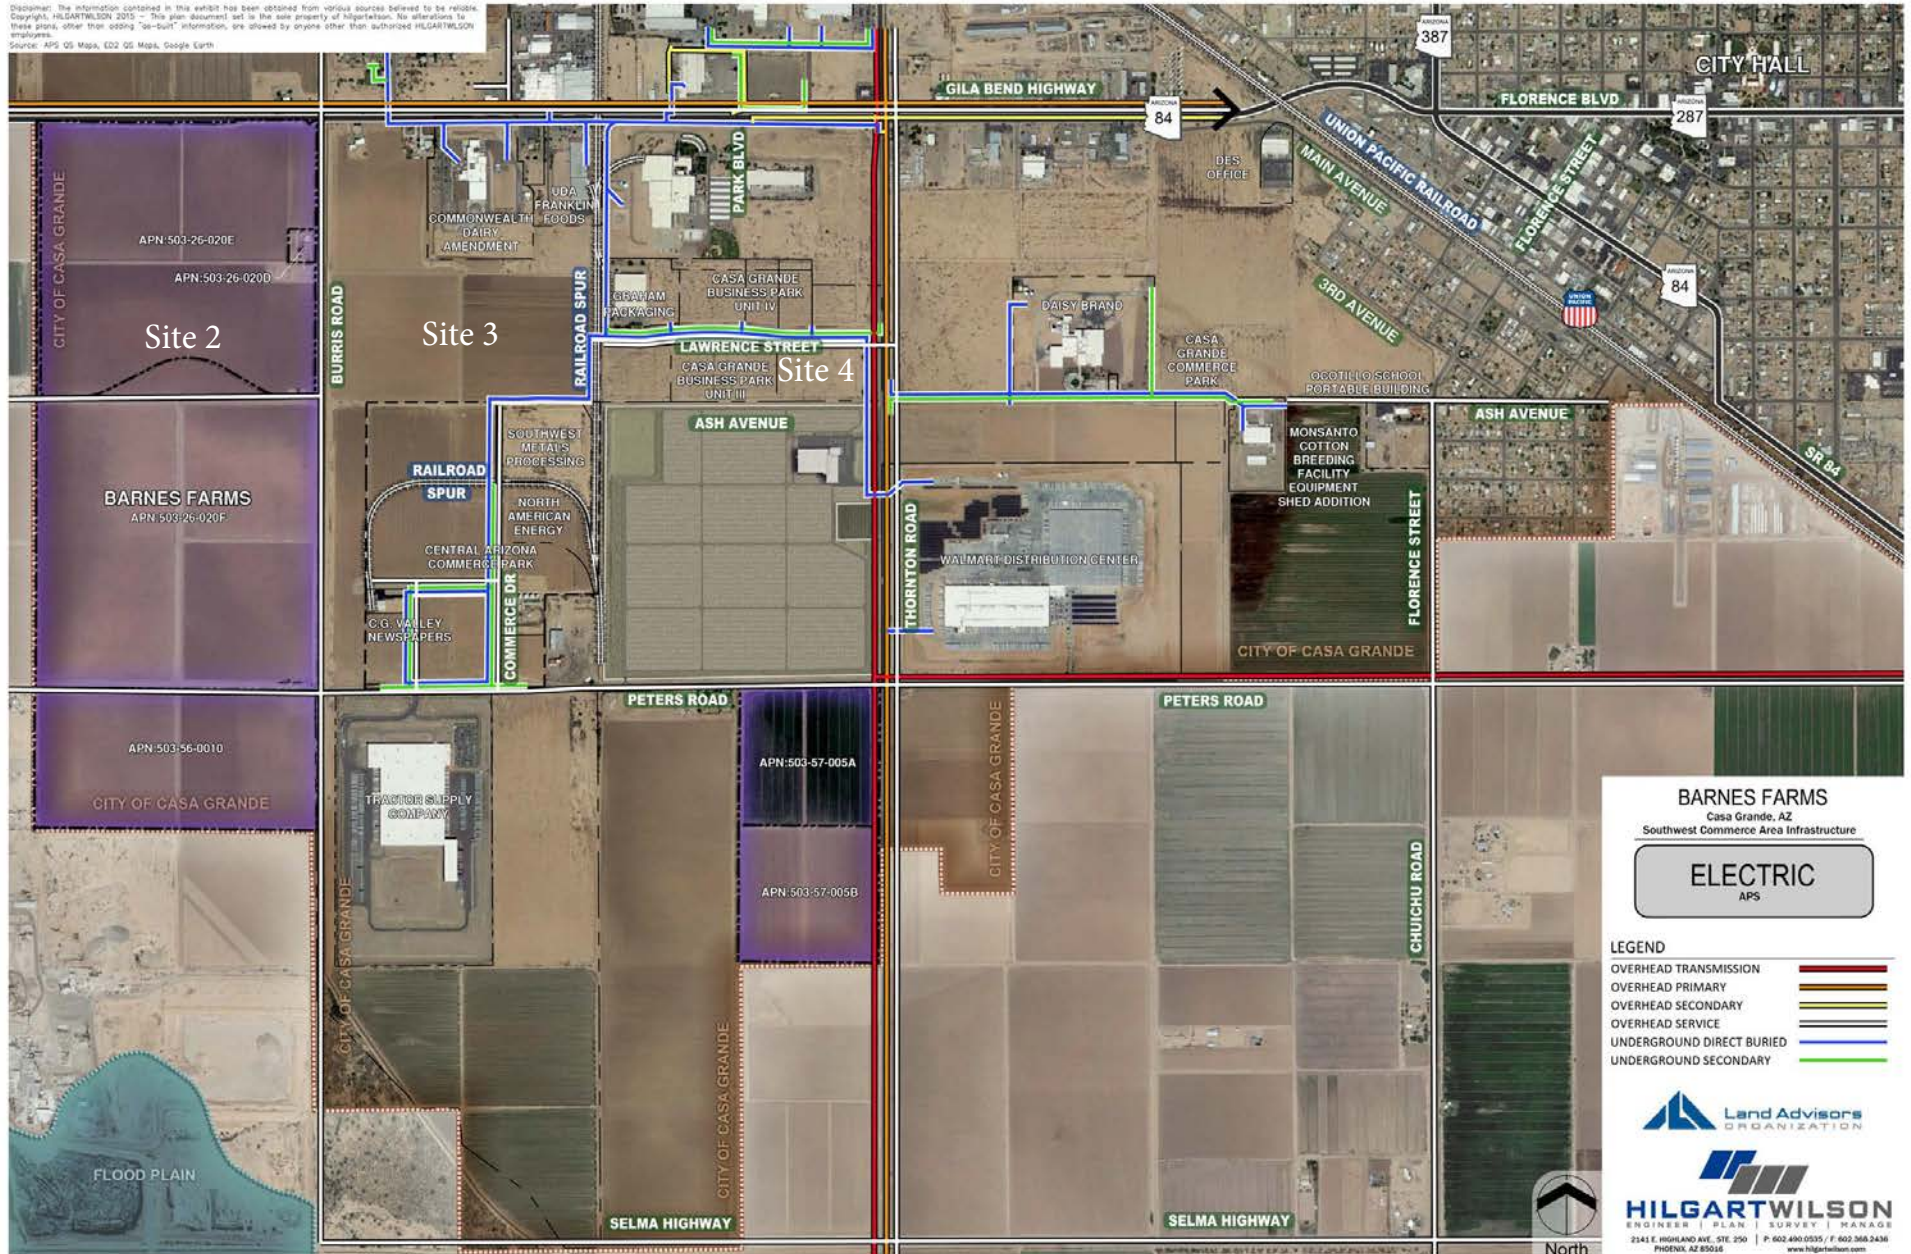

INFRASTRUCTURE STUDY - TELECOMMUNICATION


Disclaimer: The information contained in this exhibit has been obtained from various sources believed to be reliable. Copyright, HILGARTWILSON 2015. This plan document is the sole property of Hilgartwilson. No alterations to these plans, other than adding "as-built" information, are allowed by anyone other than authorized HILGARTWILSON employees.
Source: CenturyLink, GIS Maps

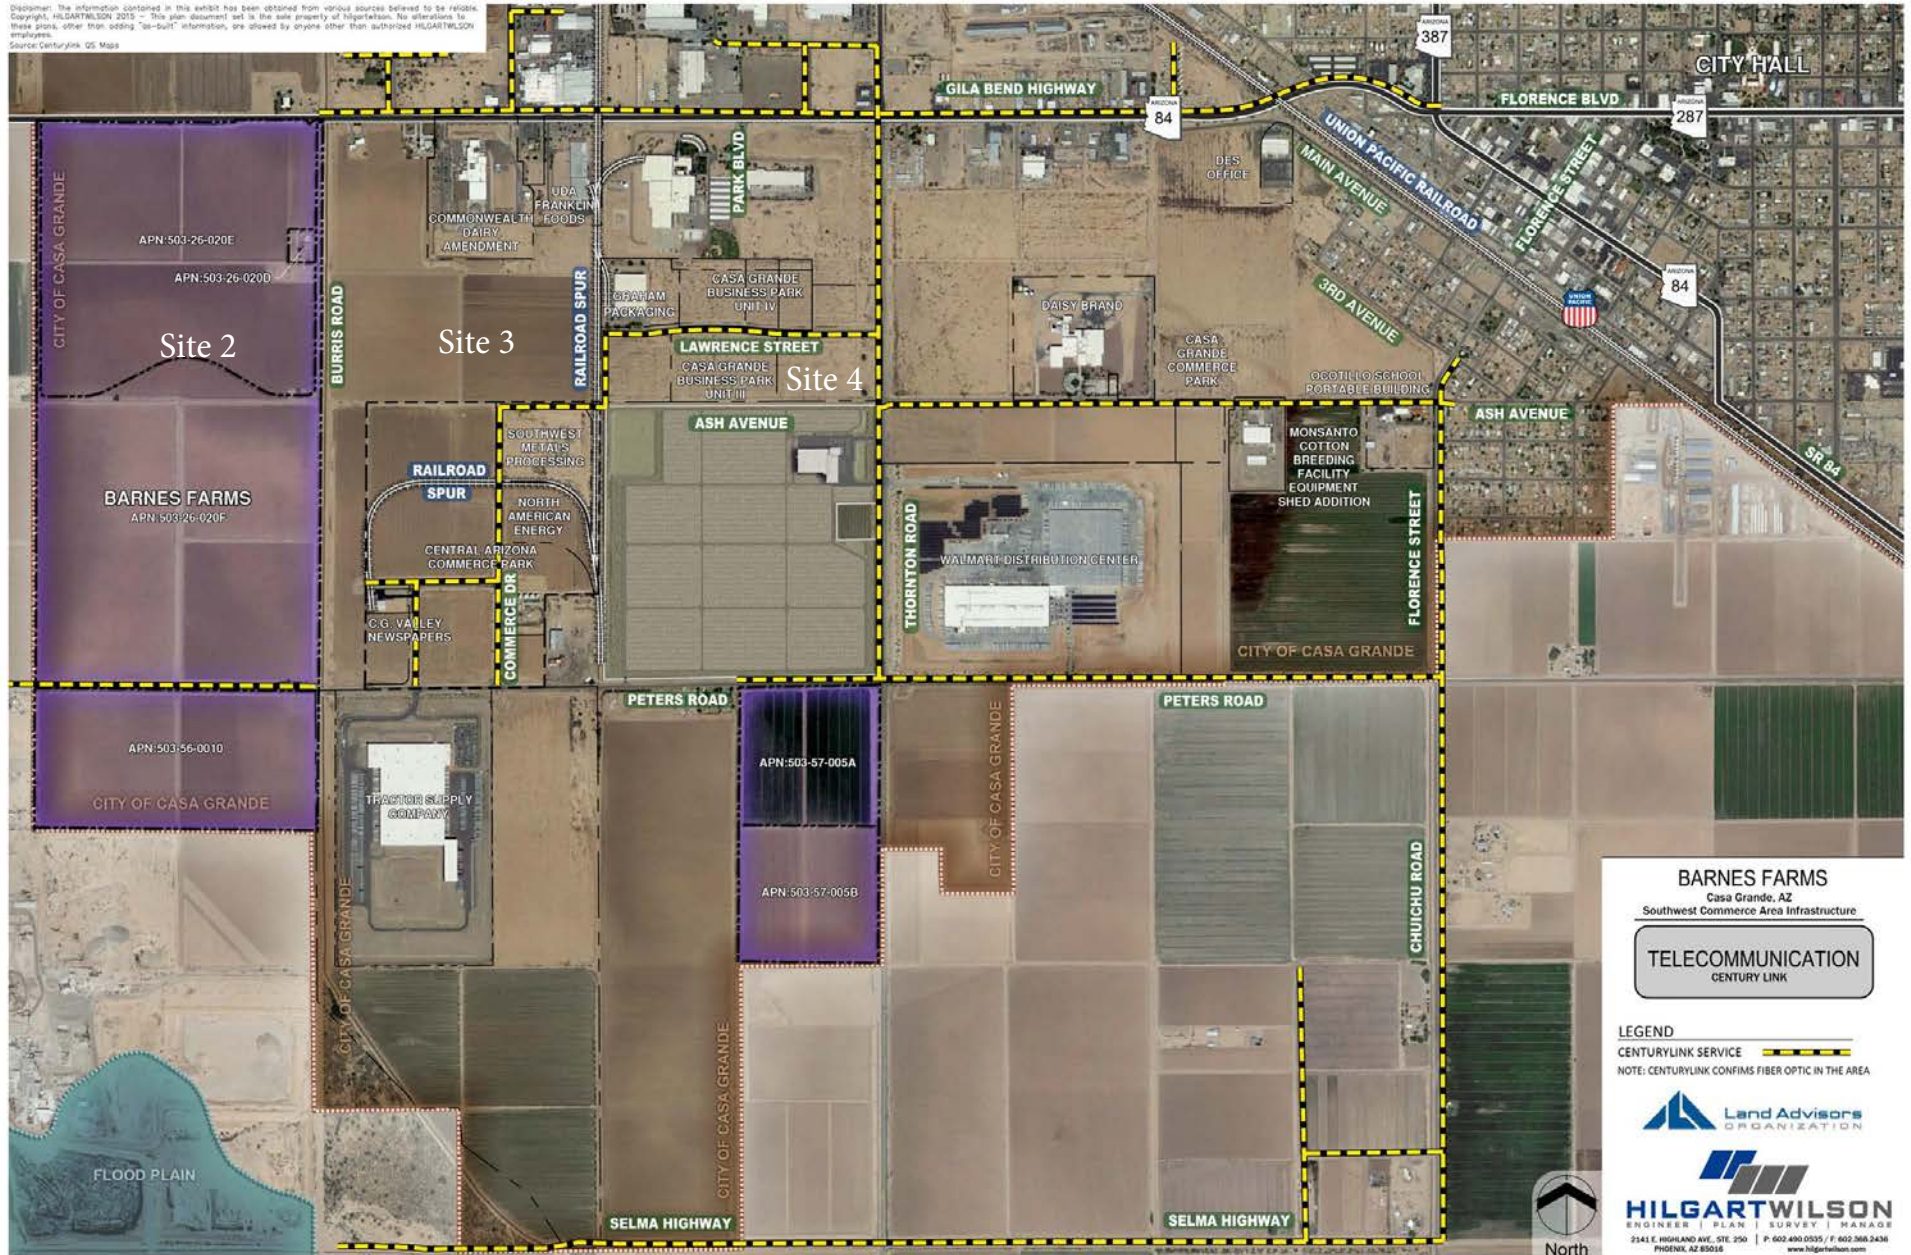

INFRASTRUCTURE STUDY - NATURAL GAS

Disclaimer: The information contained in this exhibit has been obtained from various sources believed to be reliable. Copyright, HILGARTWILSON 2015. This plan document and its contents are the sole property of Hilgartwilson. No alterations to these plans, other than adding "as-built" information, are allowed by anyone other than authorized HILGARTWILSON employees.


Source: SWG 05 Maps, E.P.N.G./Kilder Morgan Info (limited)

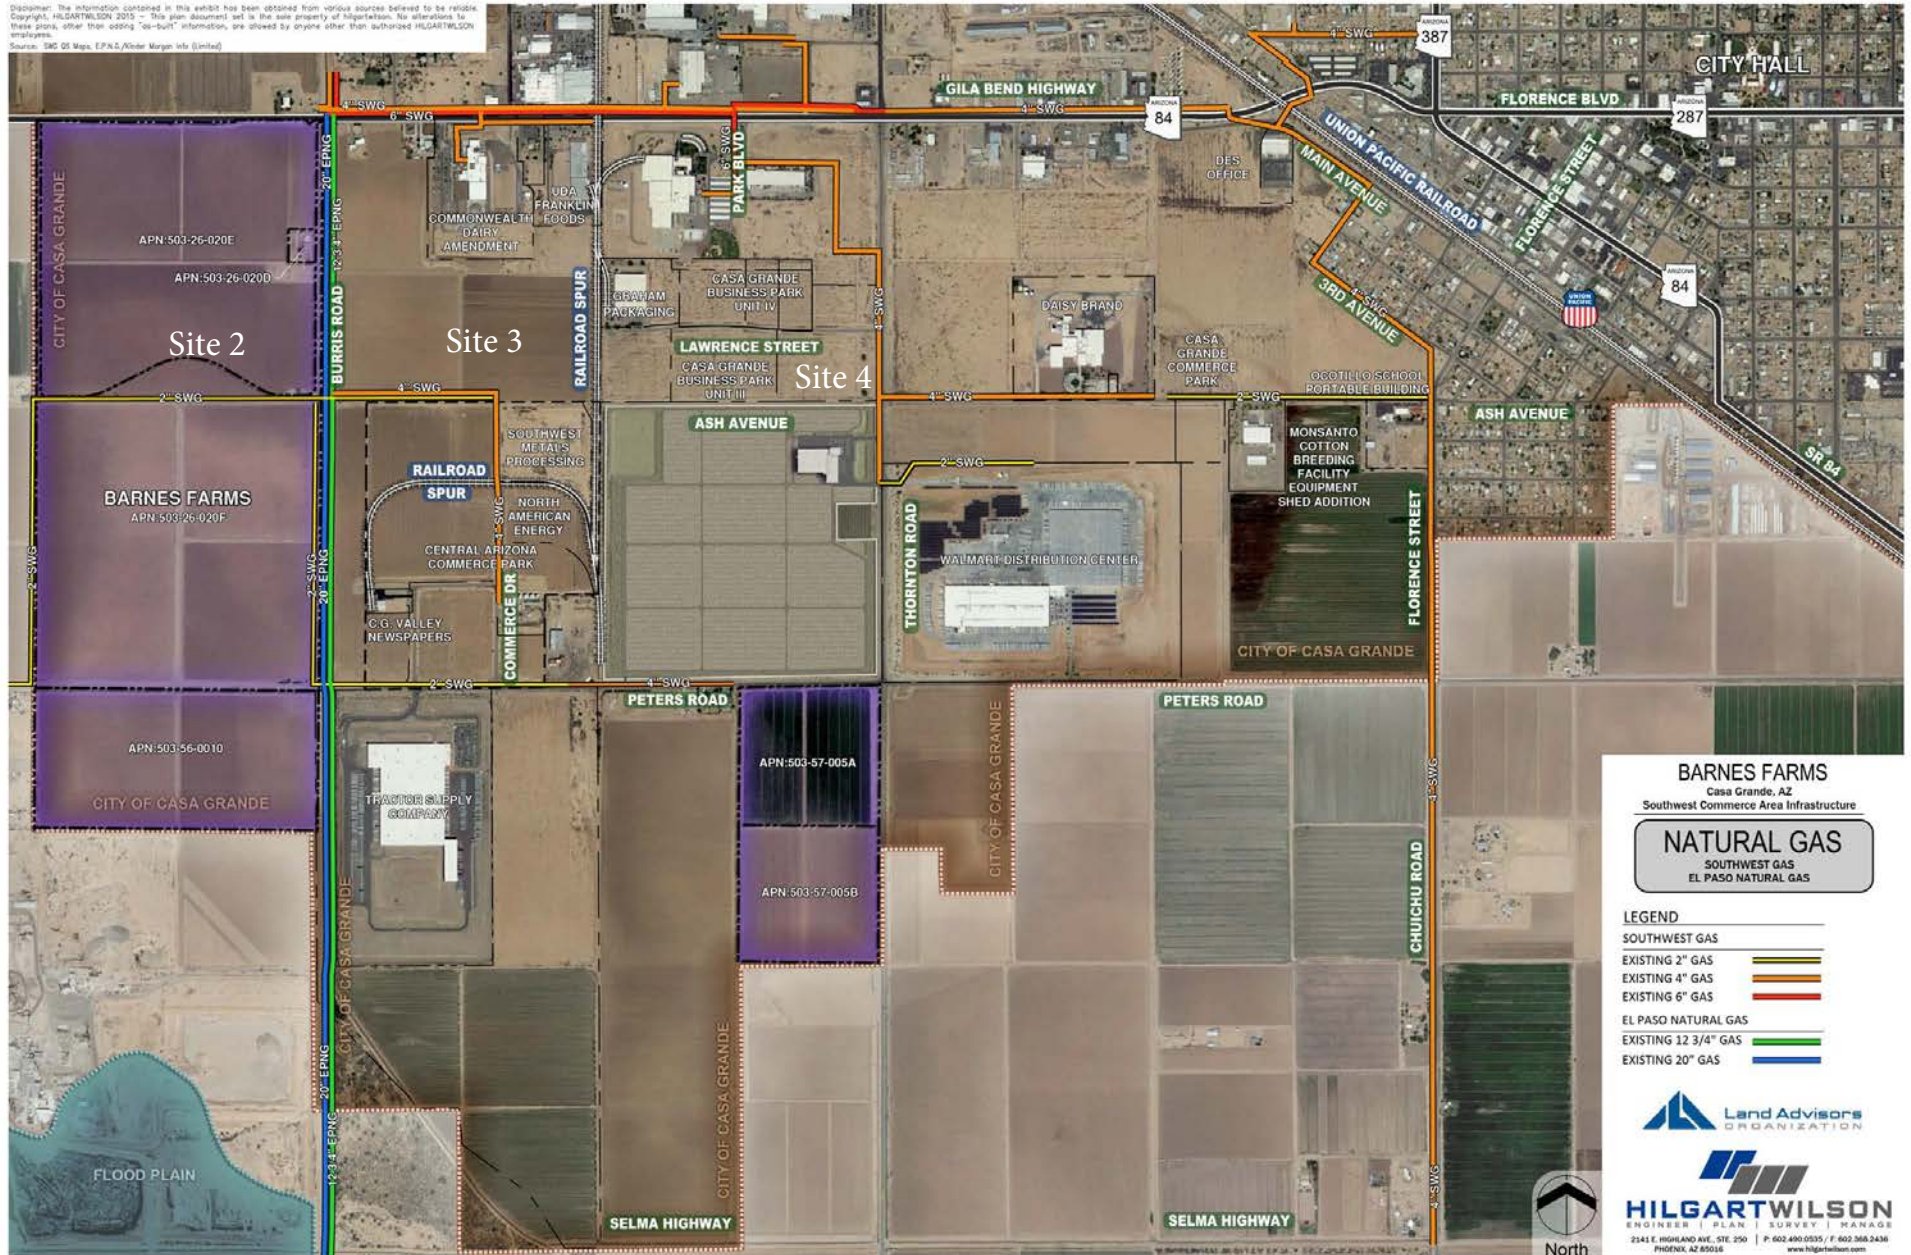

INFRASTRUCTURE STUDY - WASTEWATER

Disclaimer: The information contained in this exhibit has been obtained from various sources believed to be reliable. Copyright, HILGARTWILSON 2015. This plan document and its site plan are the property of Hilgartwilson. No alterations to these plans, other than adding "as-built" information, are allowed by anyone other than authorized HILGARTWILSON employees.

Source: City of Casa Grande Public Works / GIS Department, City of Casa Grande Interceptor Sewer Modeling Exhibit 6.1.1 Future System Map

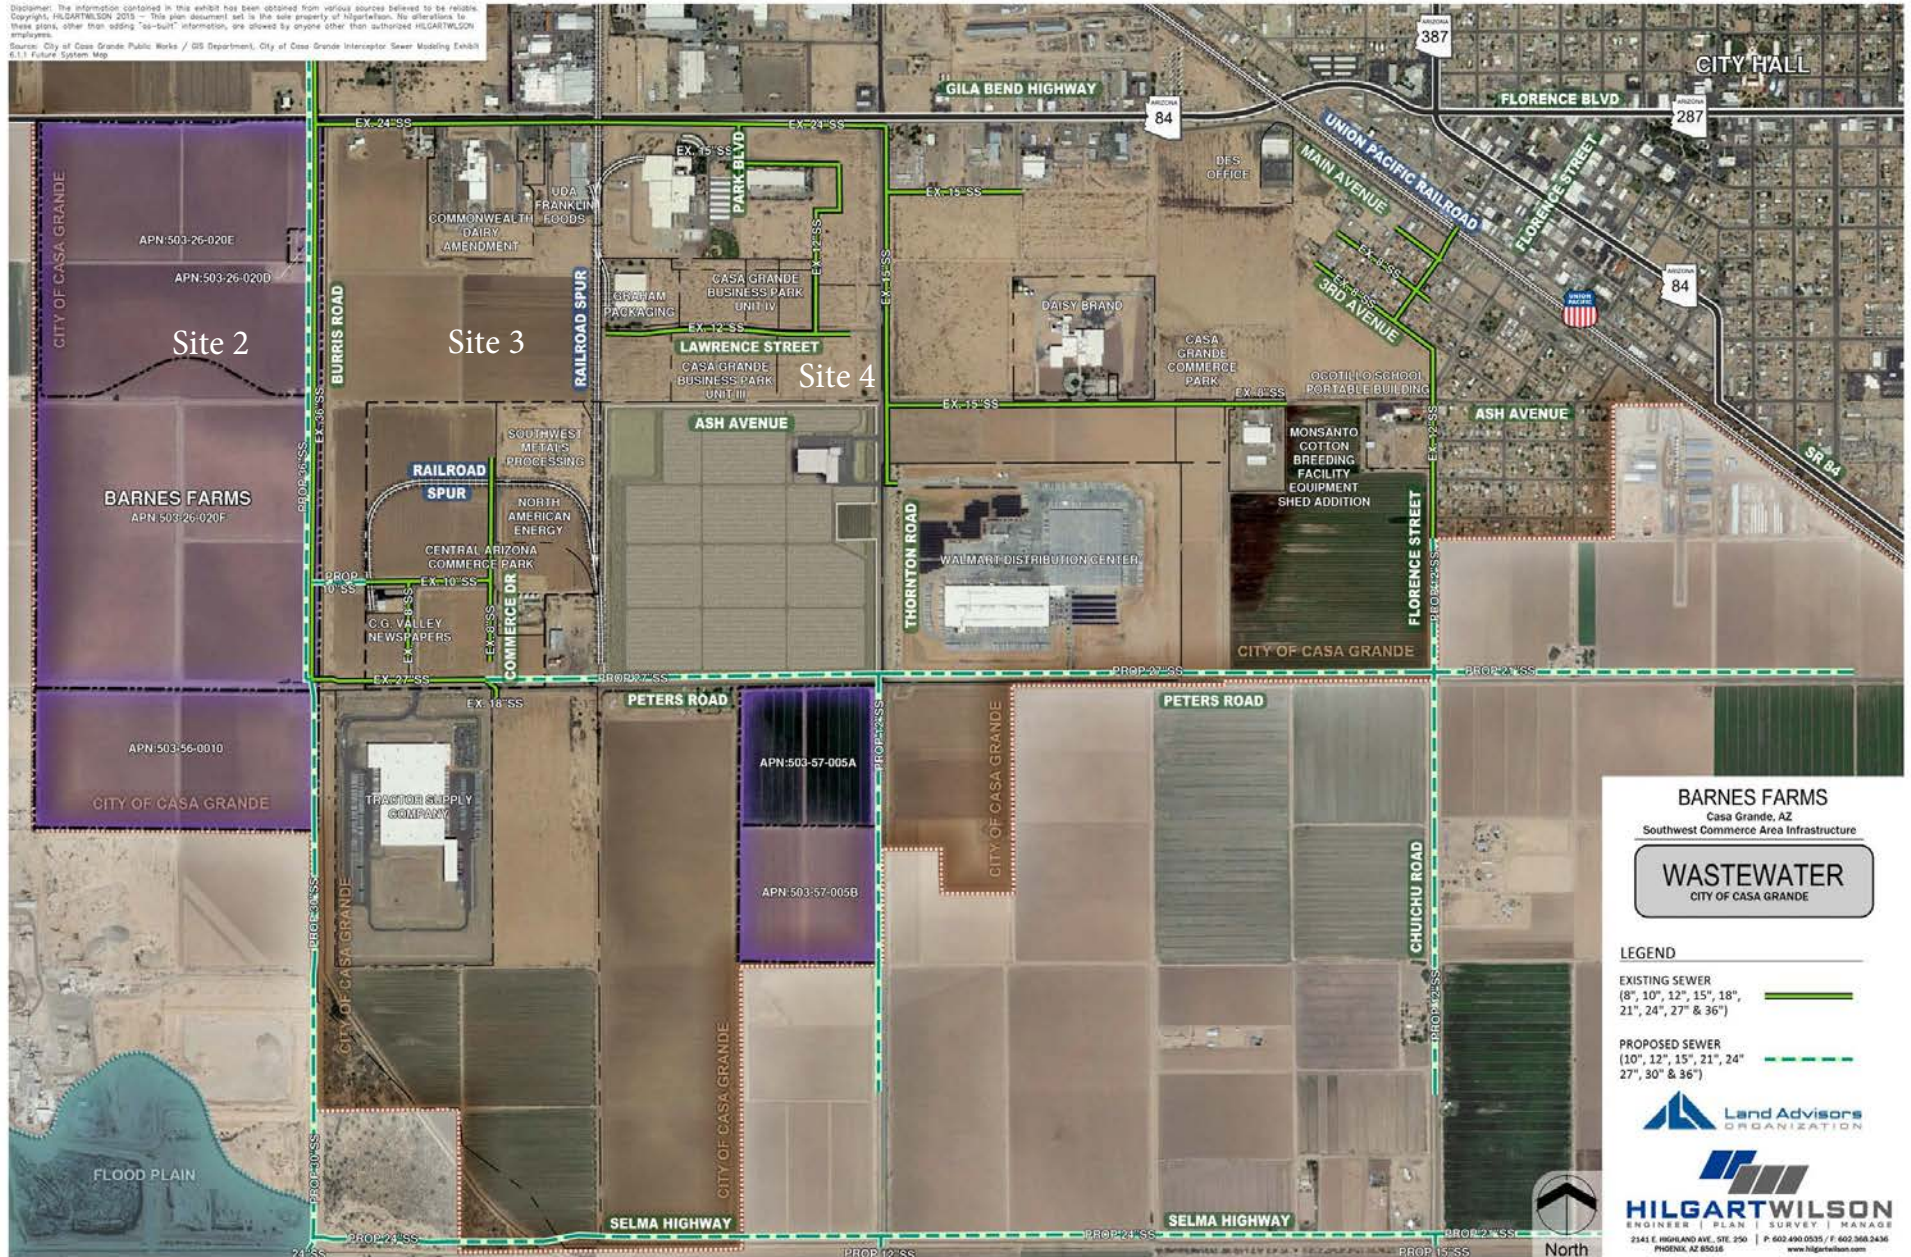

INFRASTRUCTURE STUDY - WATER

Disclaimer: The information contained in this exhibit has been obtained from various sources believed to be reliable. Copyright: HILGARTWILSON 2015. This plan document and its contents are the property of Hilgartwilson. No alterations to these plans, other than adding "as-built" information, are allowed by anyone other than authorized HILGARTWILSON employees. Source: Arizona Water Company maps, affects Ash Street Phase 1, Papi Improvement Fund.

