



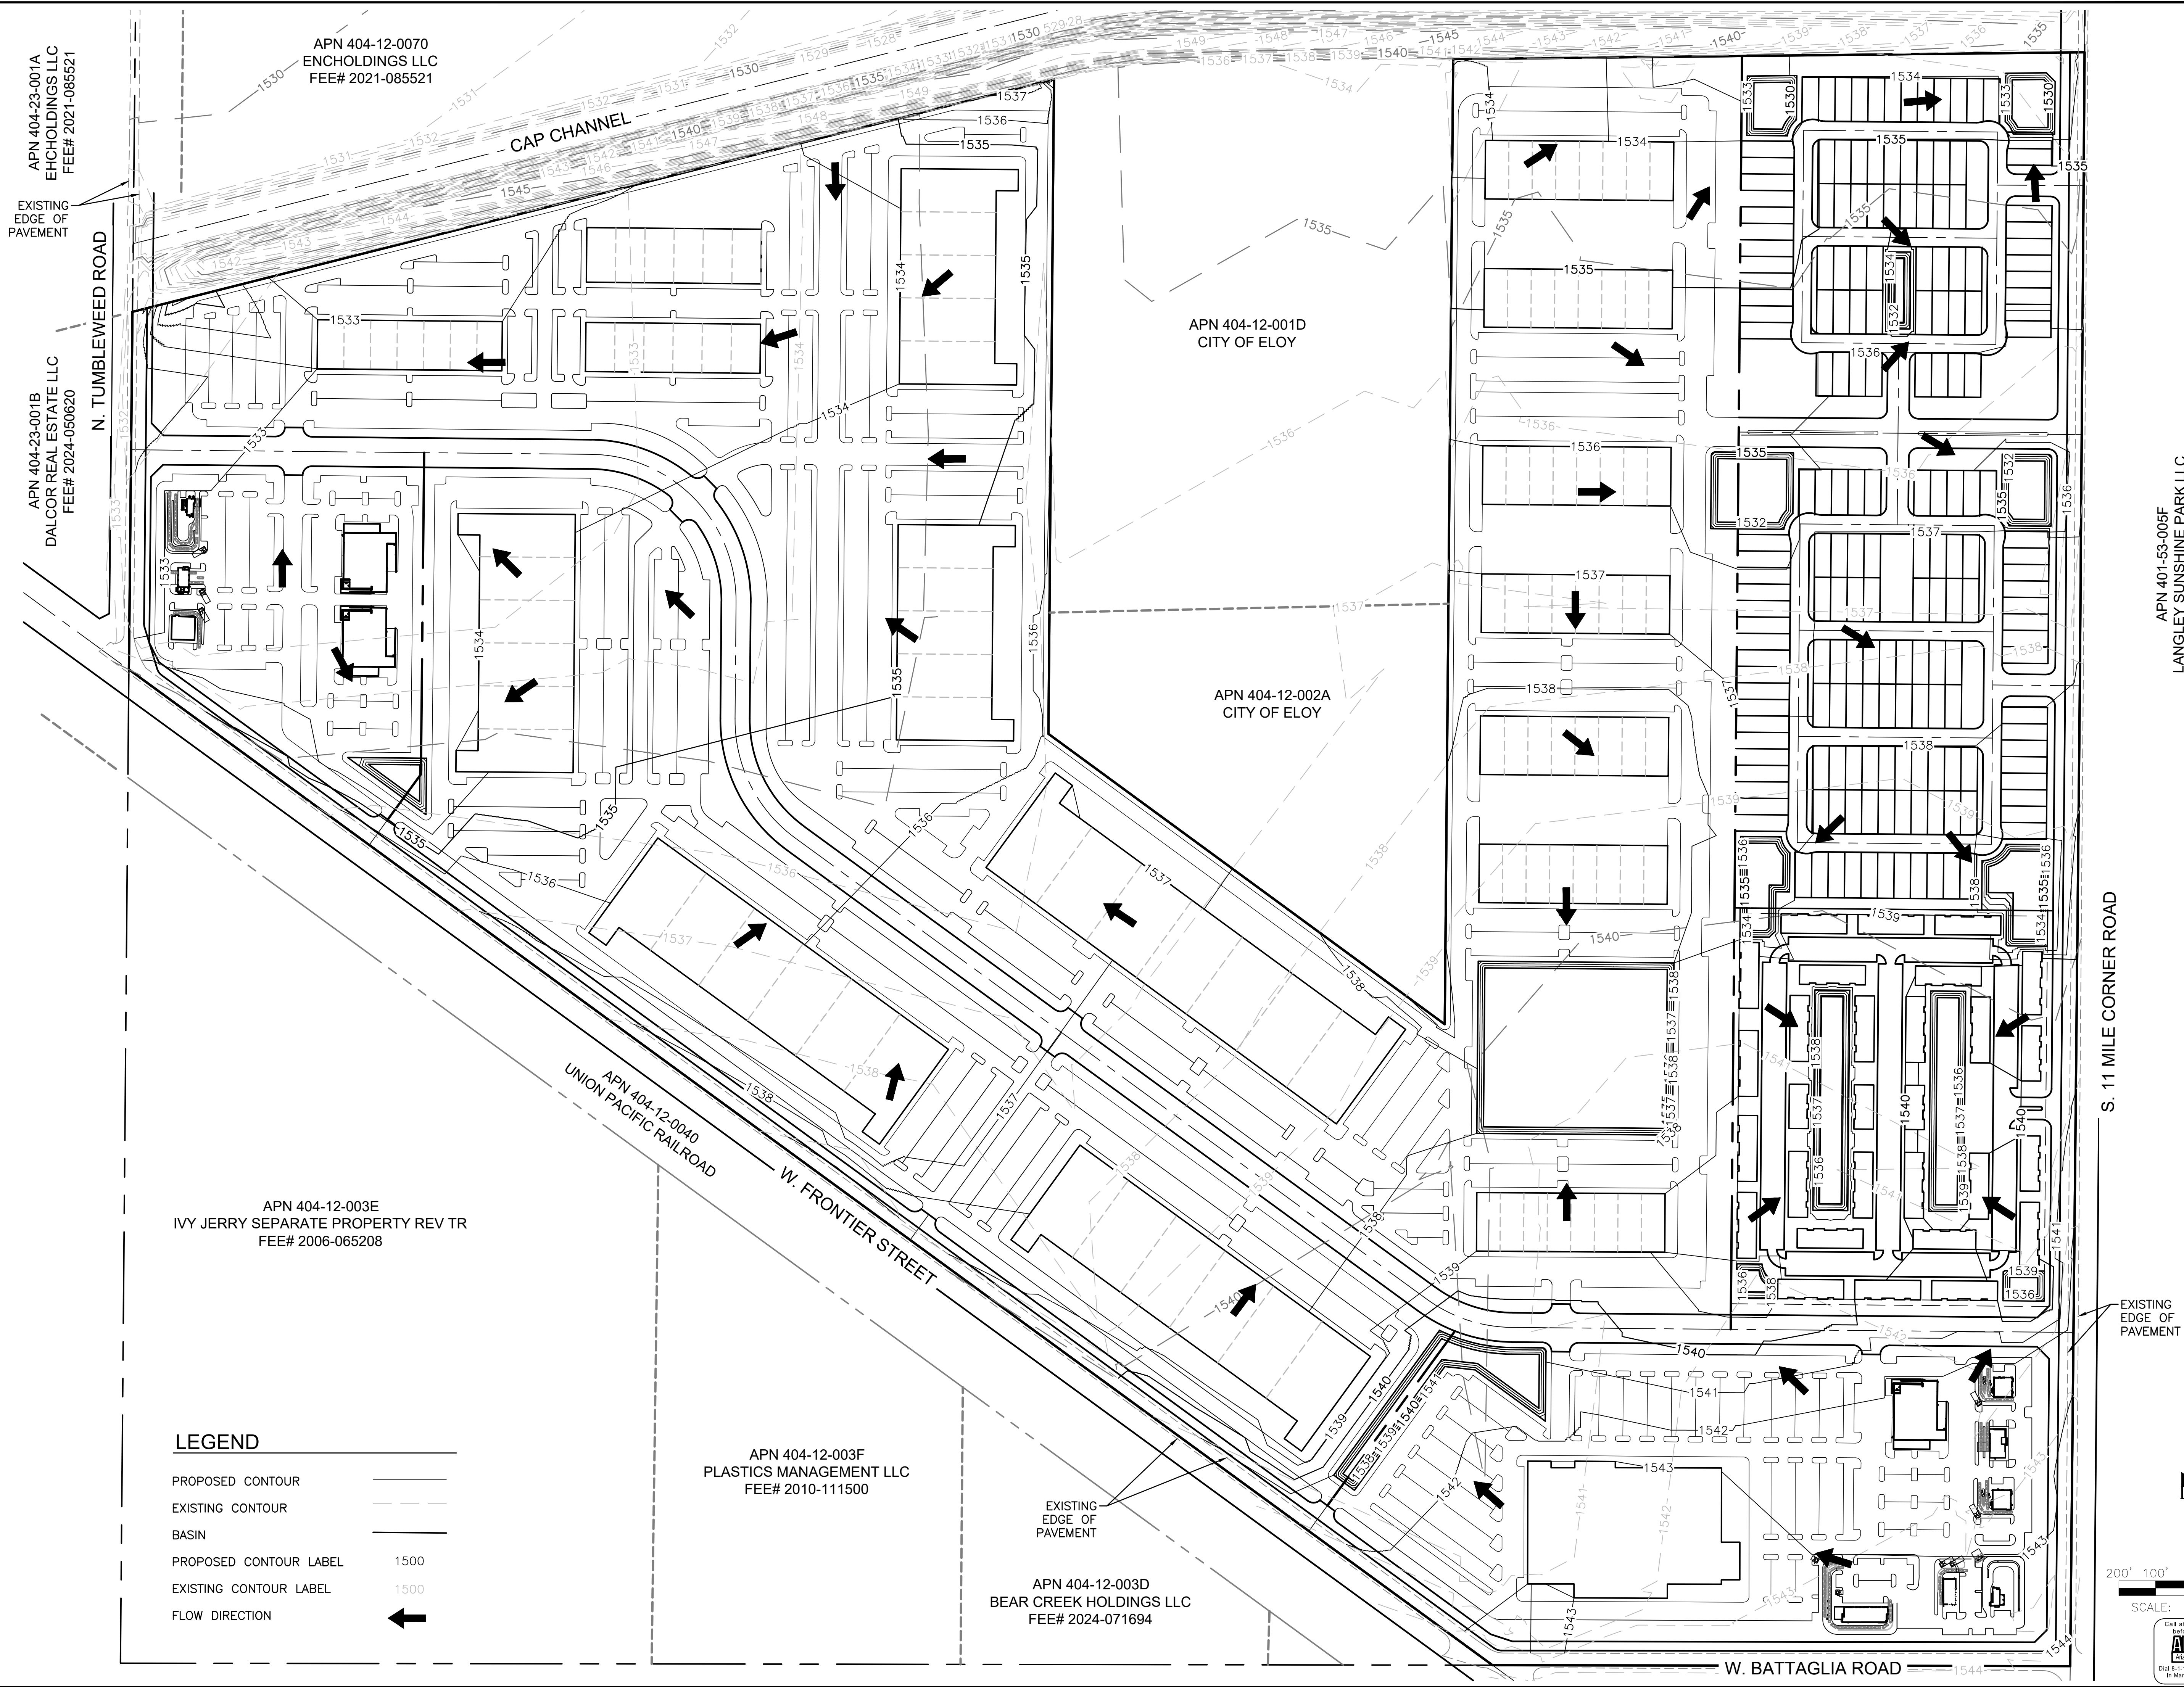

LEGEND

PROPOSED CONTOUR	---
EXISTING CONTOUR	---
BASIN	---
PROPOSED CONTOUR LABEL	1500
EXISTING CONTOUR LABEL	1500
FLOW DIRECTION	←

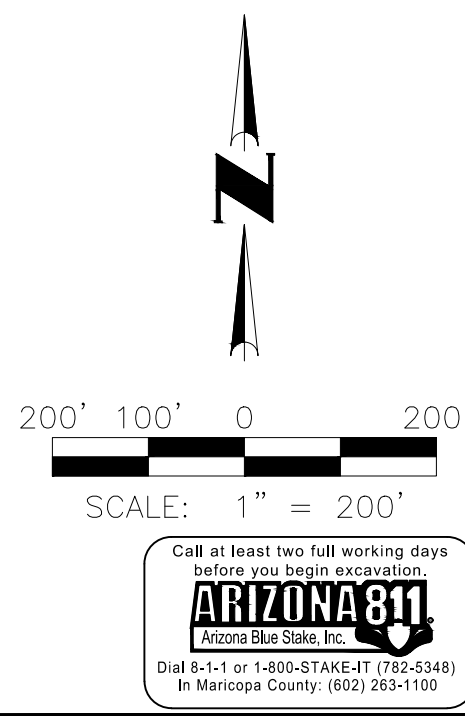

CVL CONSULTANTS

4550 North 12th Street
Phoenix, Arizona 85014
602-264-6831
www.cvlci.com

DATE

REVISION

NO.

CONCEPTUAL GRADING PLAN

TES ELOY

W. FRONTIER ROAD AND W. BATTAGLIA DRIVE
ELOY, ARIZONA

PRELIMINARY

CVL Contact: R. WEED.
CVL Project #: 1-01-0409901

CONCEPTUAL
GRADING

SHEET
1 OF 1

Coe & Van Loo Consultants, Inc.