


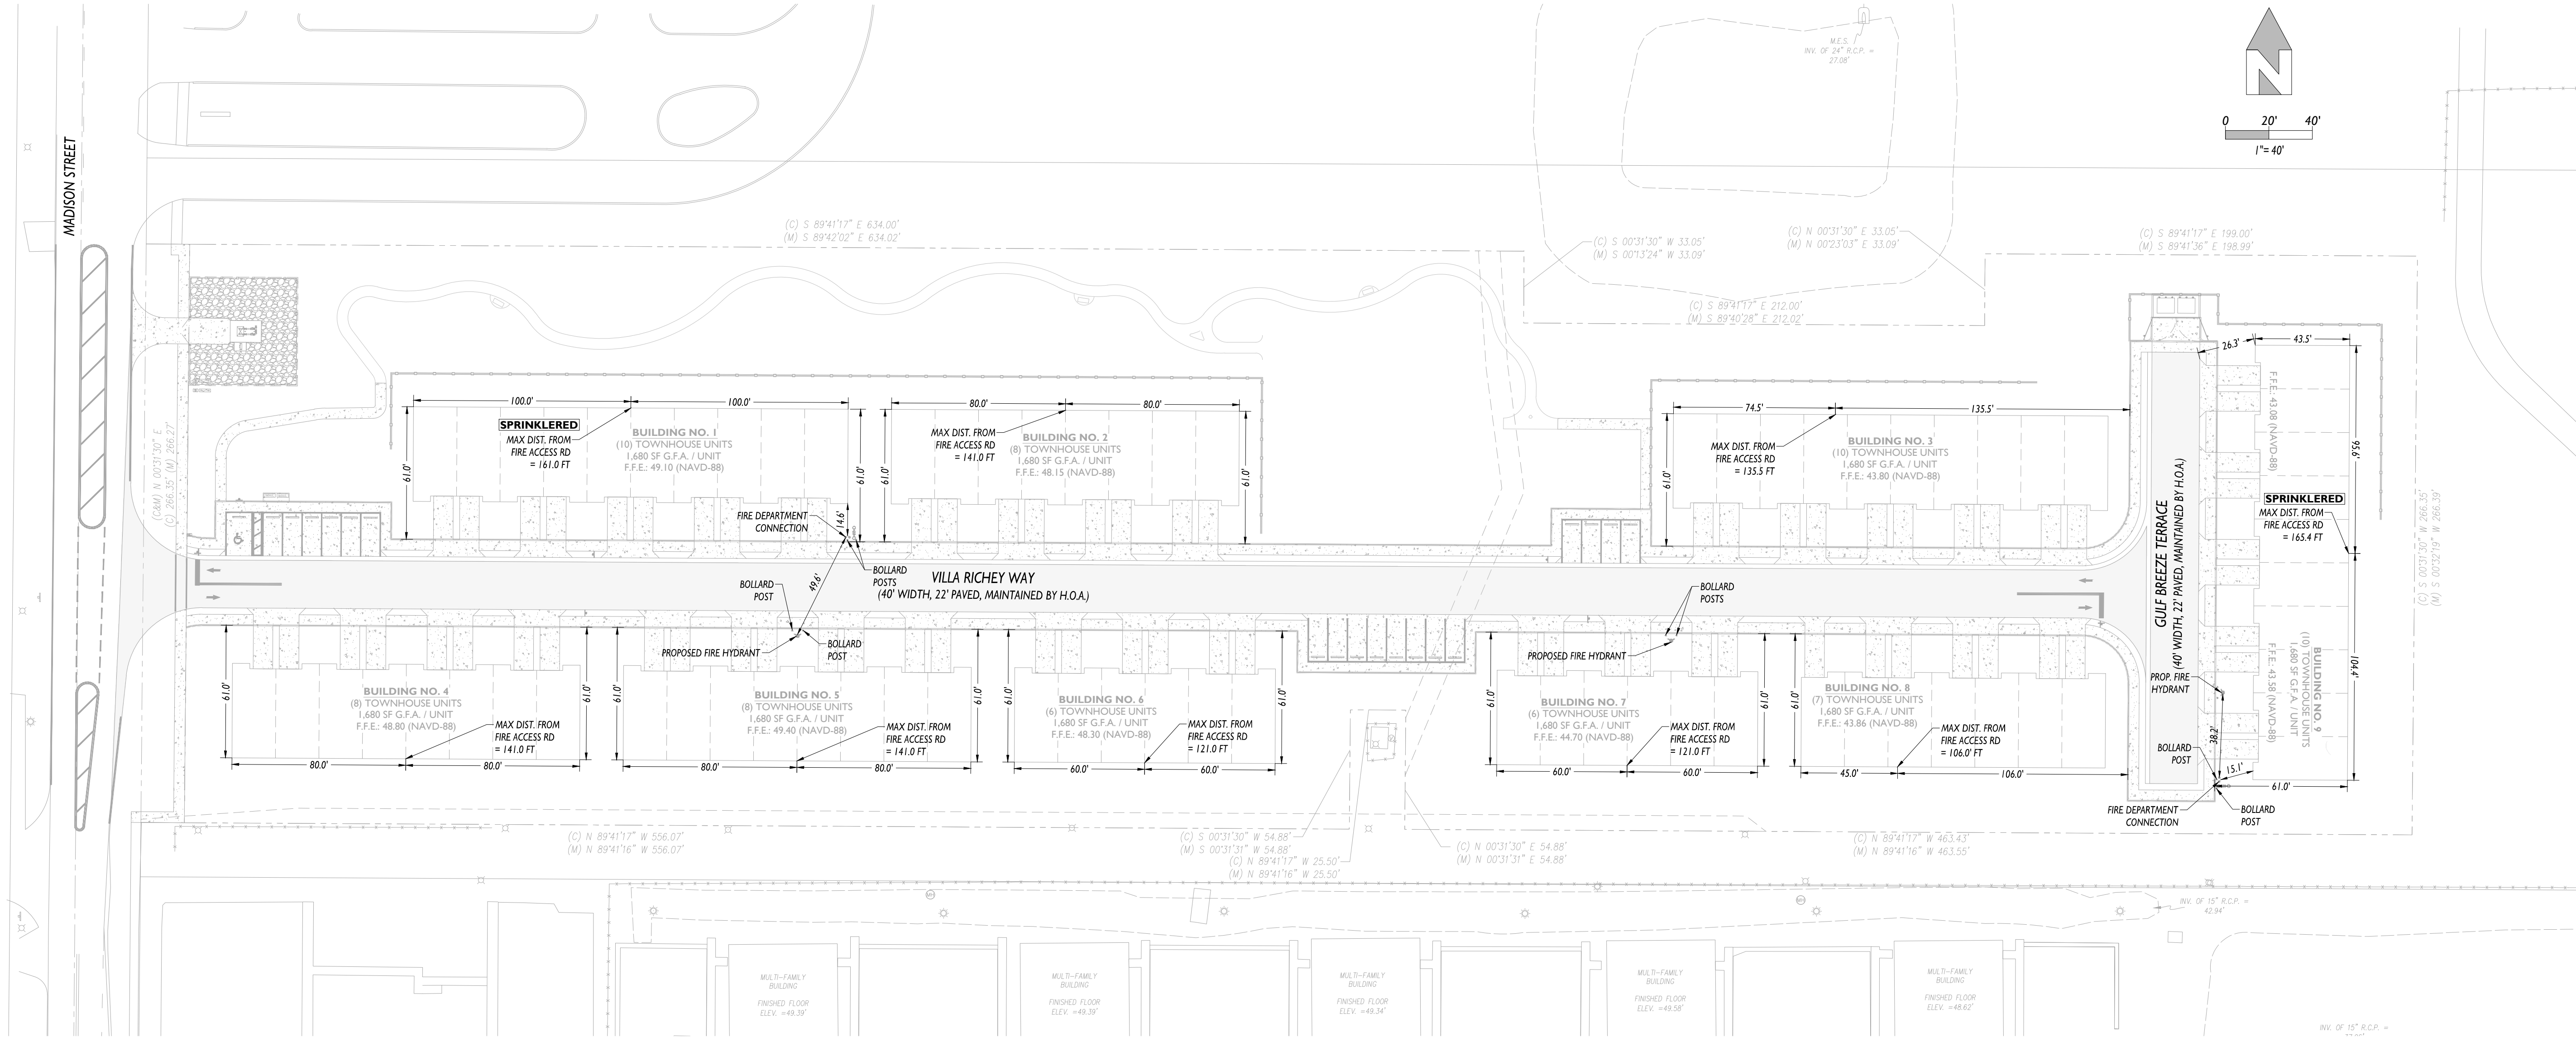

REVISIONS		
REV	DATE	DESCRIPTION
1	---	---
2	---	---
3	---	---
4	---	---
5	---	---
6	---	---
7	---	---
8	---	---
9	---	---
10	---	---

BARDEZ

5048 POINTE EMERALD LANE, BOCA RATON, FL 33486
(O) 561-465-5949 | (e) nbarnett@bardezco.com

PROJECT DESCRIPTION

VILLA RICHEY


SITE ADDRESS: 4206/4210 MADISON ST.
NEW PORT RICHEY, FL

PROPERTY ID: 16-26-16-0010-06100-0010
PREPARED FOR: VILLA RICHEY, LLC

E-CERTIFICATION

THIS ITEM HAS BEEN DIGITALLY SIGNED AND SEALED BY NOEL A. BARNETT, PE ON THE DATE ADJACENT TO THE SEAL. PRINTED COPIES OF THIS DOCUMENT ARE NOT CONSIDERED SIGNED AND SEALED AND THE SIGNATURE MUST BE VERIFIED ON ANY ELECTRONIC COPIES.

CERTIFICATION

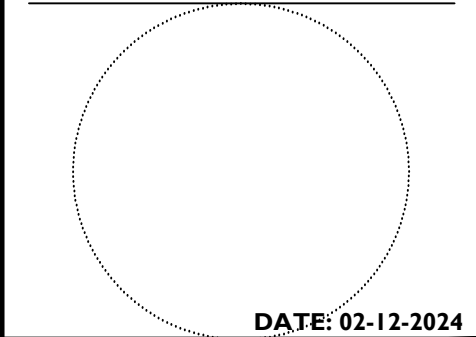

DATE: 02-12-2024
NOEL BARNETT
PROFESSIONAL ENGINEER
FL LICENSE NO. 72006
FL BUSINESS C.A. NO.: 32223

SHEET TITLE

FIRE
SAFETY
EXHIBIT

SHEET ID

FS