

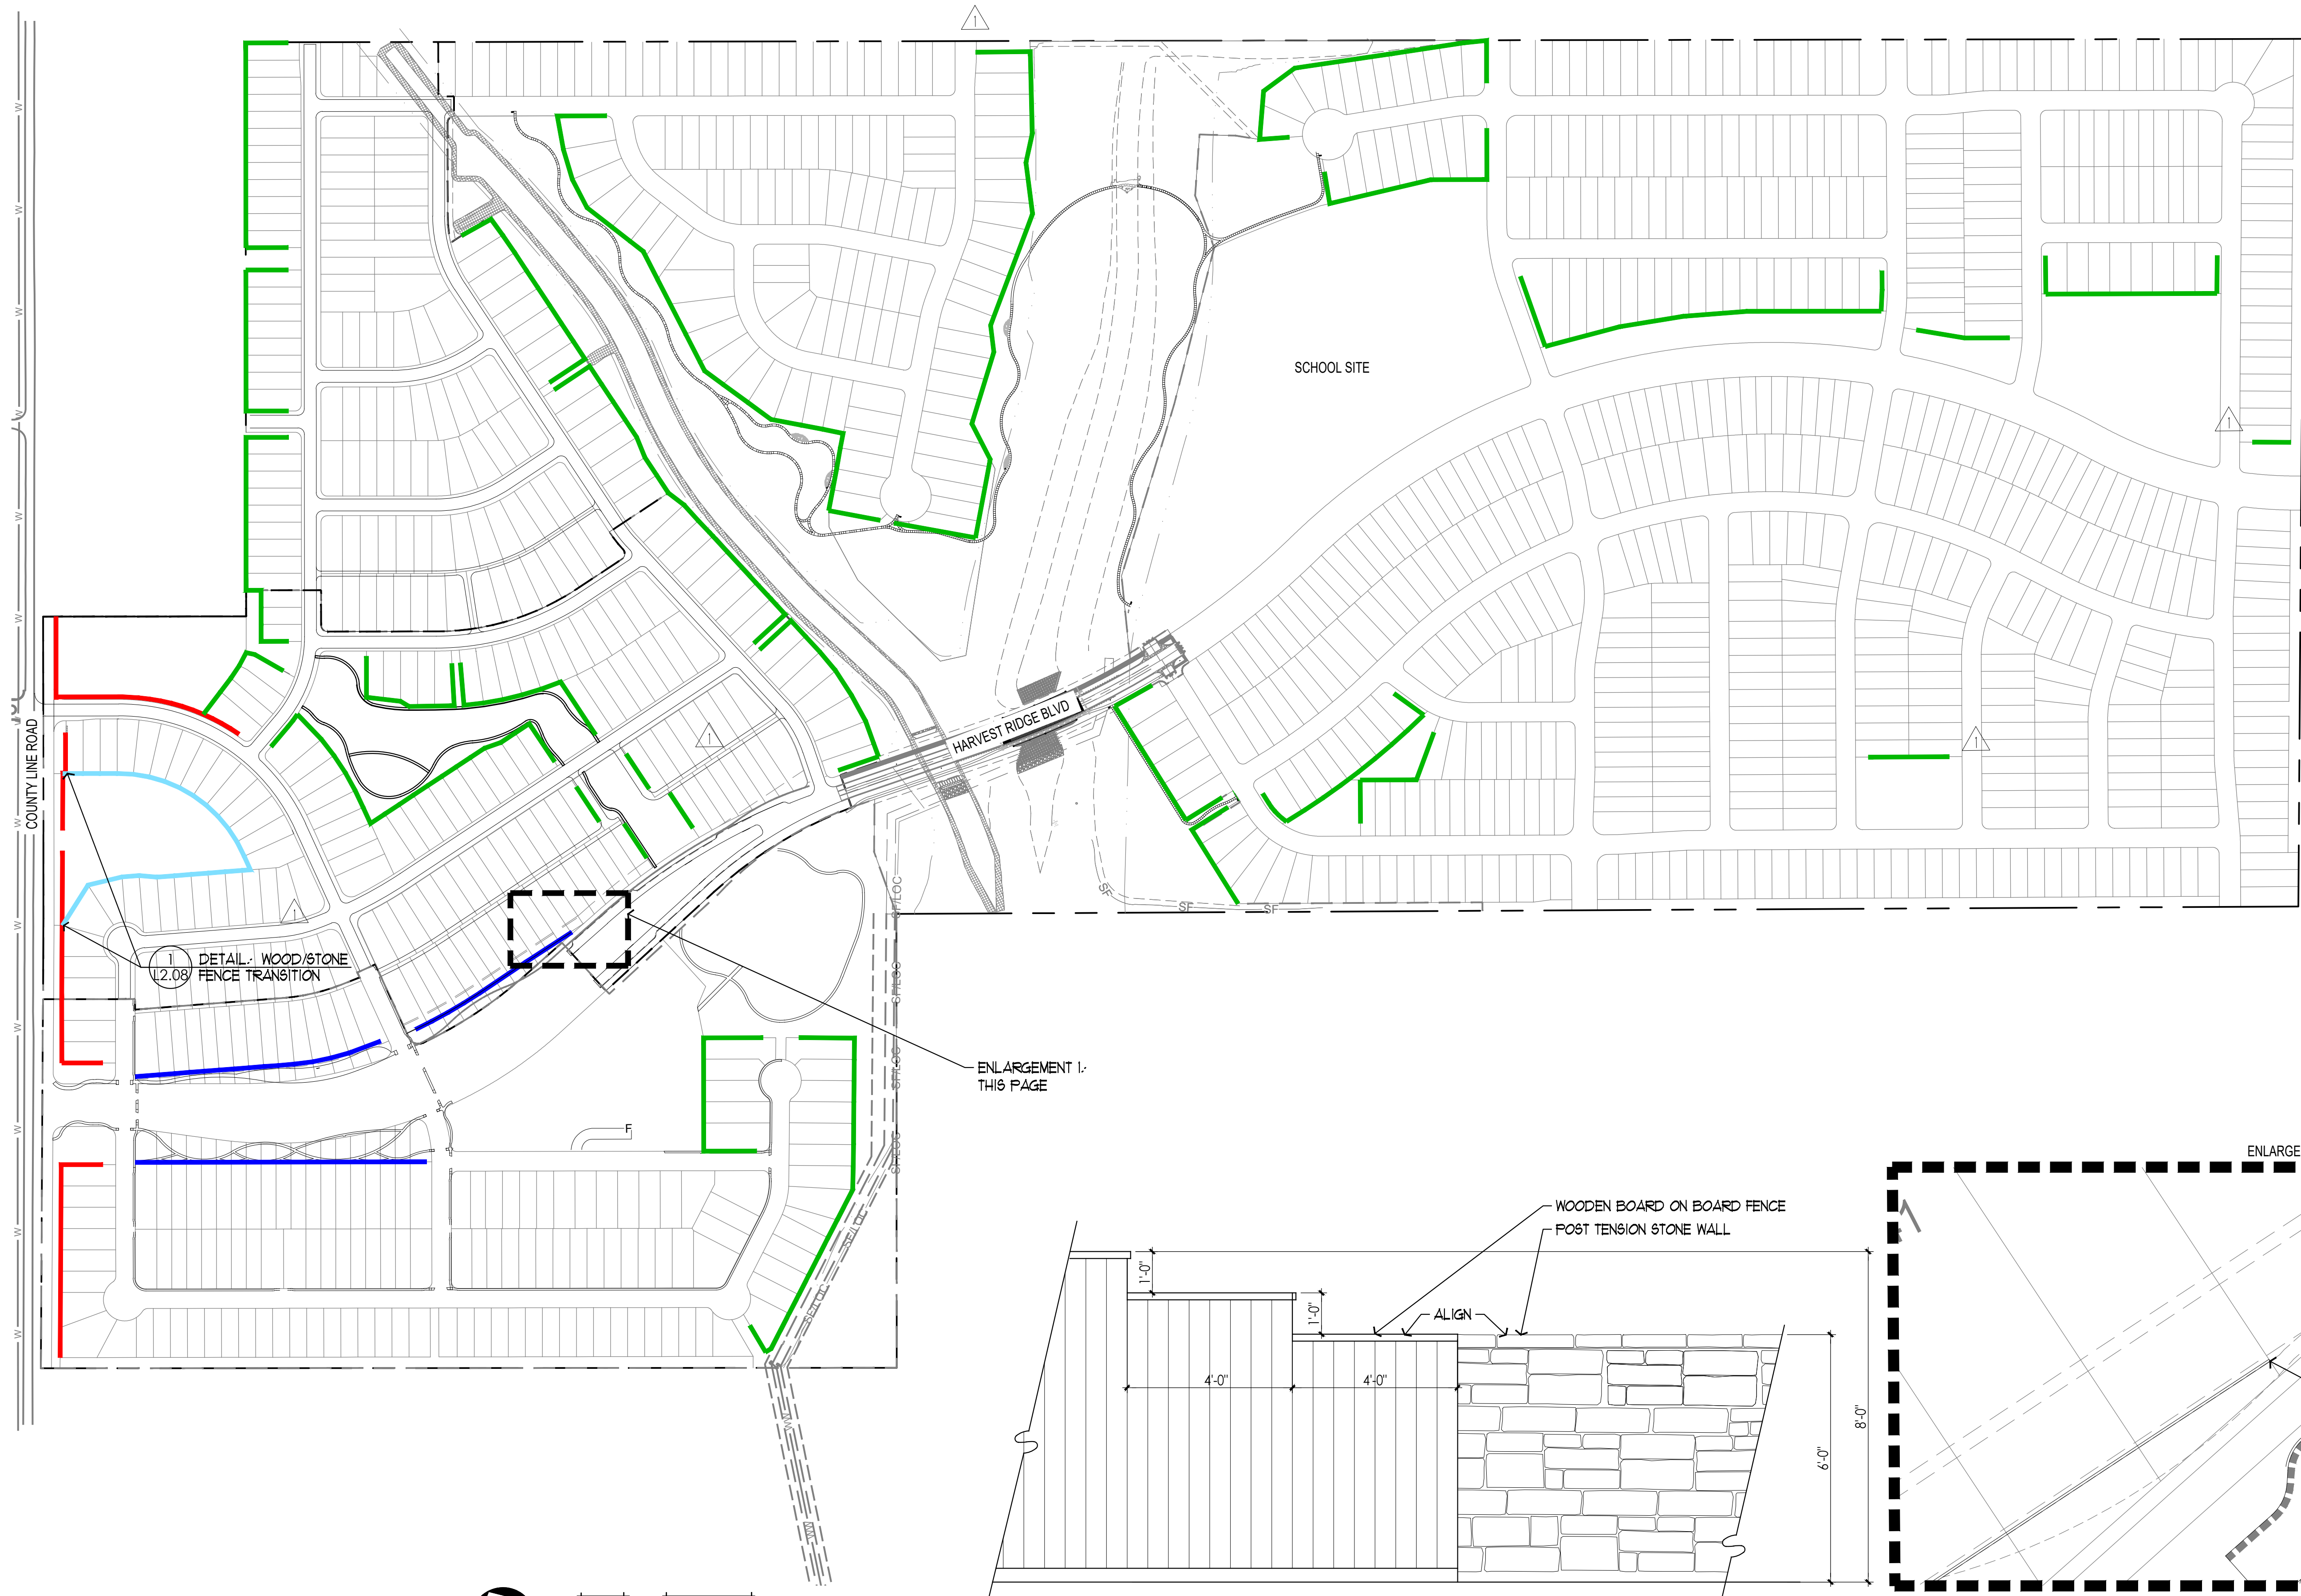
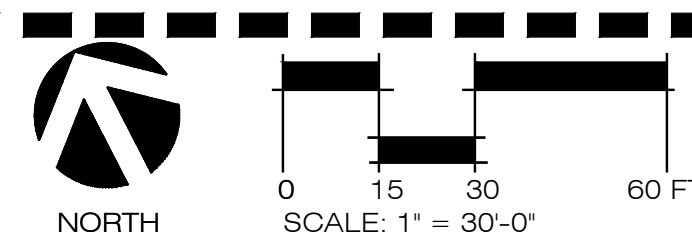
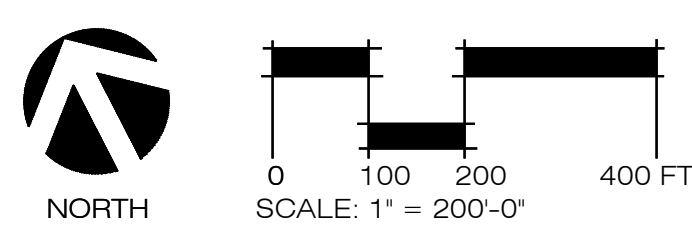


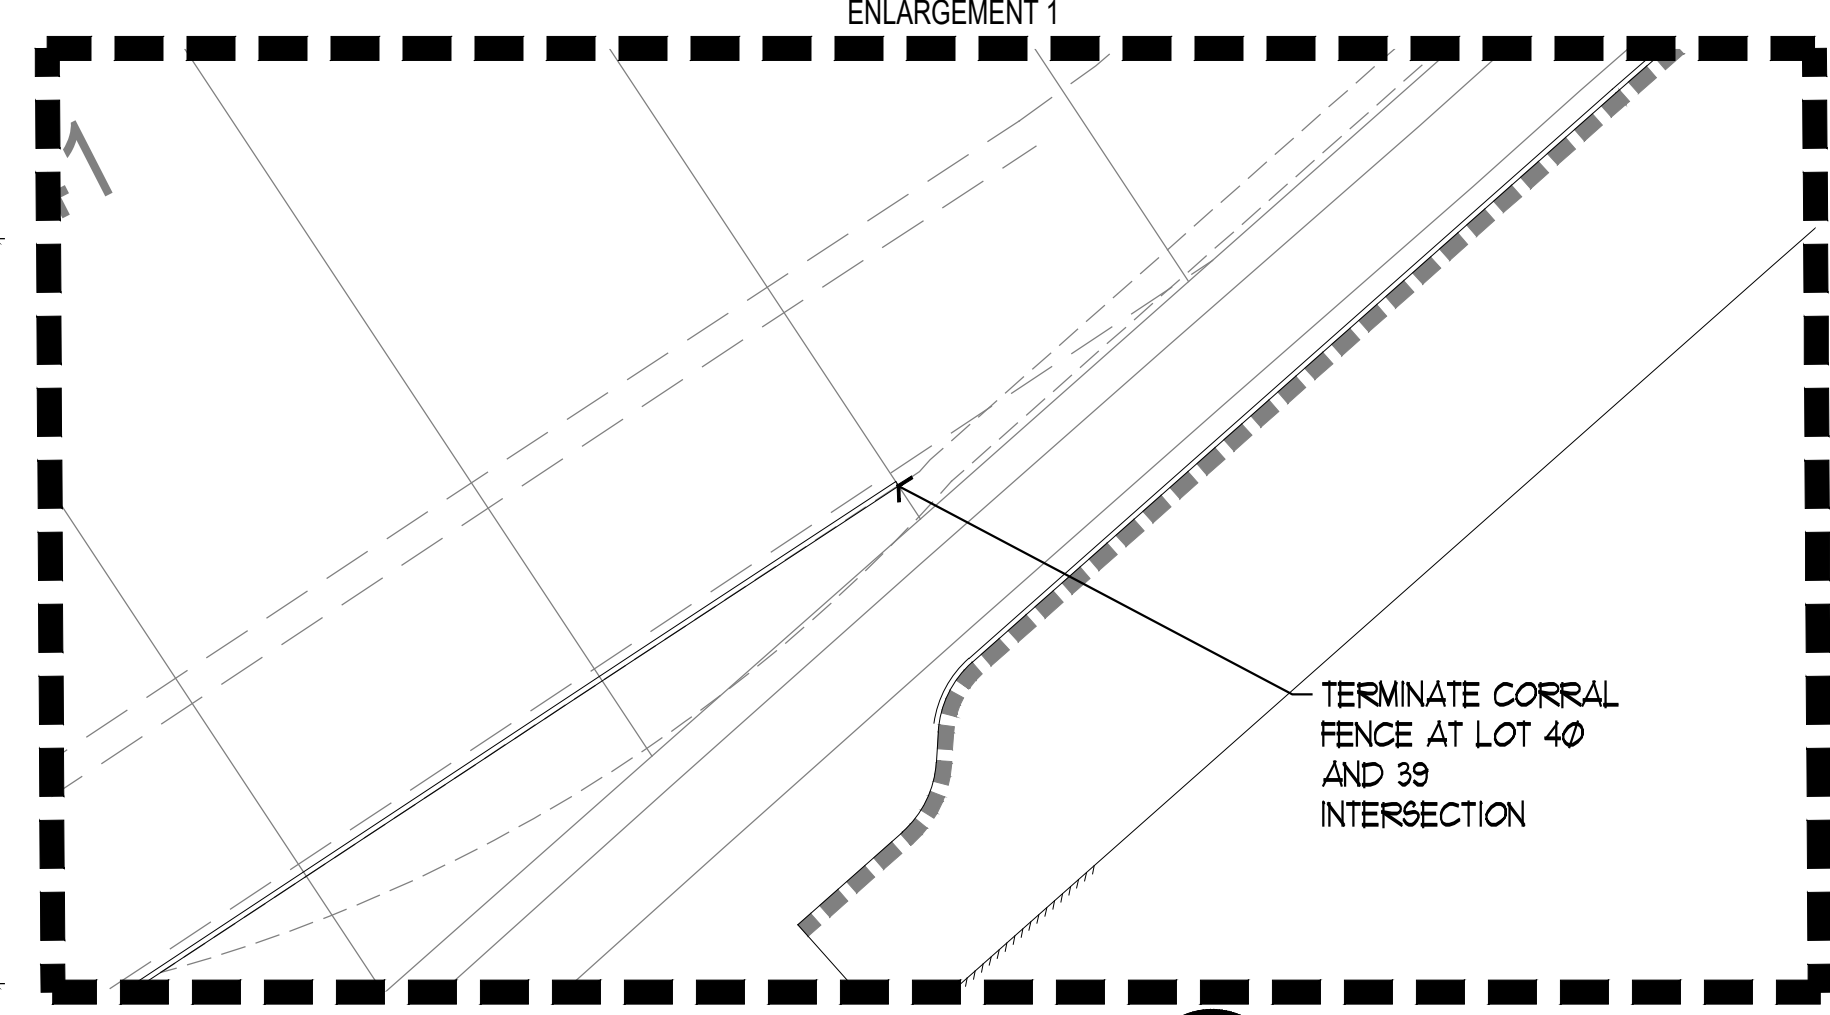

LEGEND

- 1X6 PICKETS FACING COMMON SPACES
- METAL POSTS WITH CAP AND TRIM
- BLACK CORRAL FENCE
- STONE WALL FENCE

1 DETAIL: WOOD/STONE FENCE TRANSITION
NOT TO SCALE

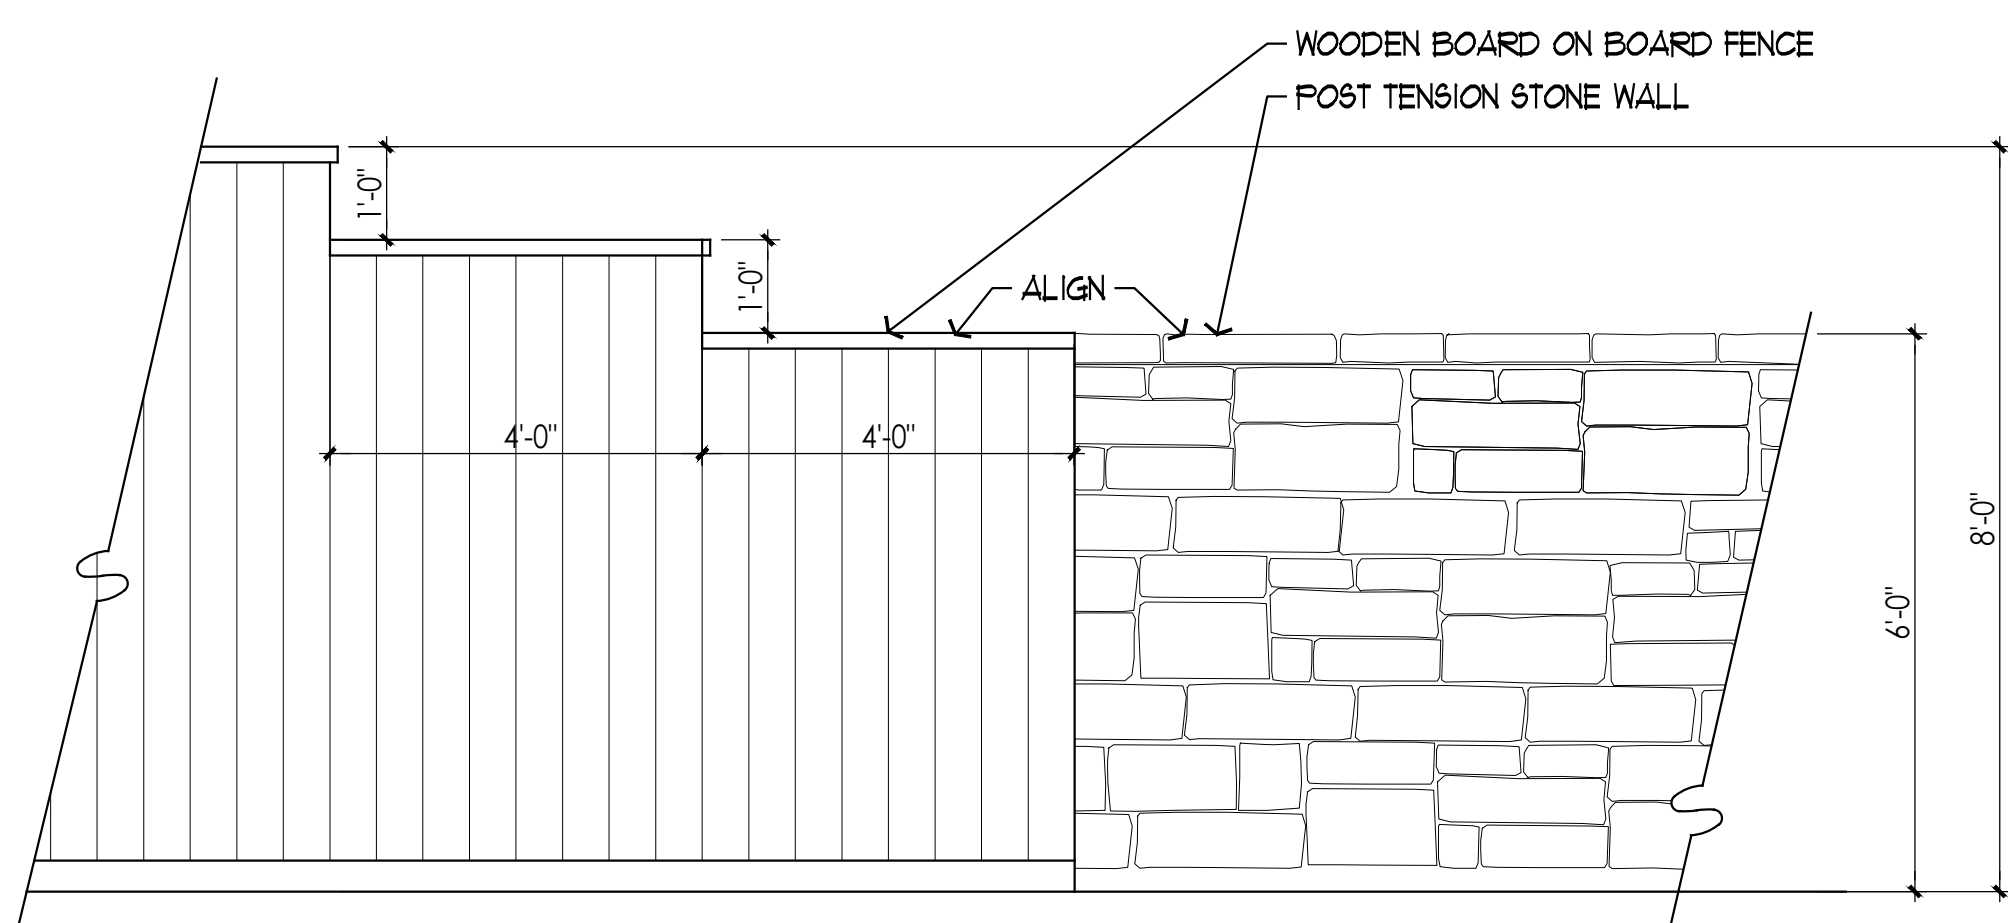

RIALTO
STUDIO

Rialto Studio, Inc.
Landscape Architecture

7719 Wood Hollow Dr, Suite 240
Austin, Texas 78731
p. 512.291.3813

STATE OF TEXAS
STANLEY F. ALBUS
4-7-2023

Harvest Ridge Phase 2 Site Entry and Common Areas Elgin, Texas

100%
CONSTRUCTION
DOCUMENTS

Issue Date	11/2/2022
Revisions	
1. REVISION 1	12/19/2022
2. REVISION 2	04/14/2023
3. REVISION 3	06/02/2023
4. BULLETIN 1	08/07/2023
2. BULLETIN 2	08/30/2023

Project Number: 20031-2
Drawn By: EH, LB
Checked By: SC
Scale: AS NOTED
Sheet Title

Fencing Plan