



SECTION 29, T4N, R2W
NOT TO SCALE

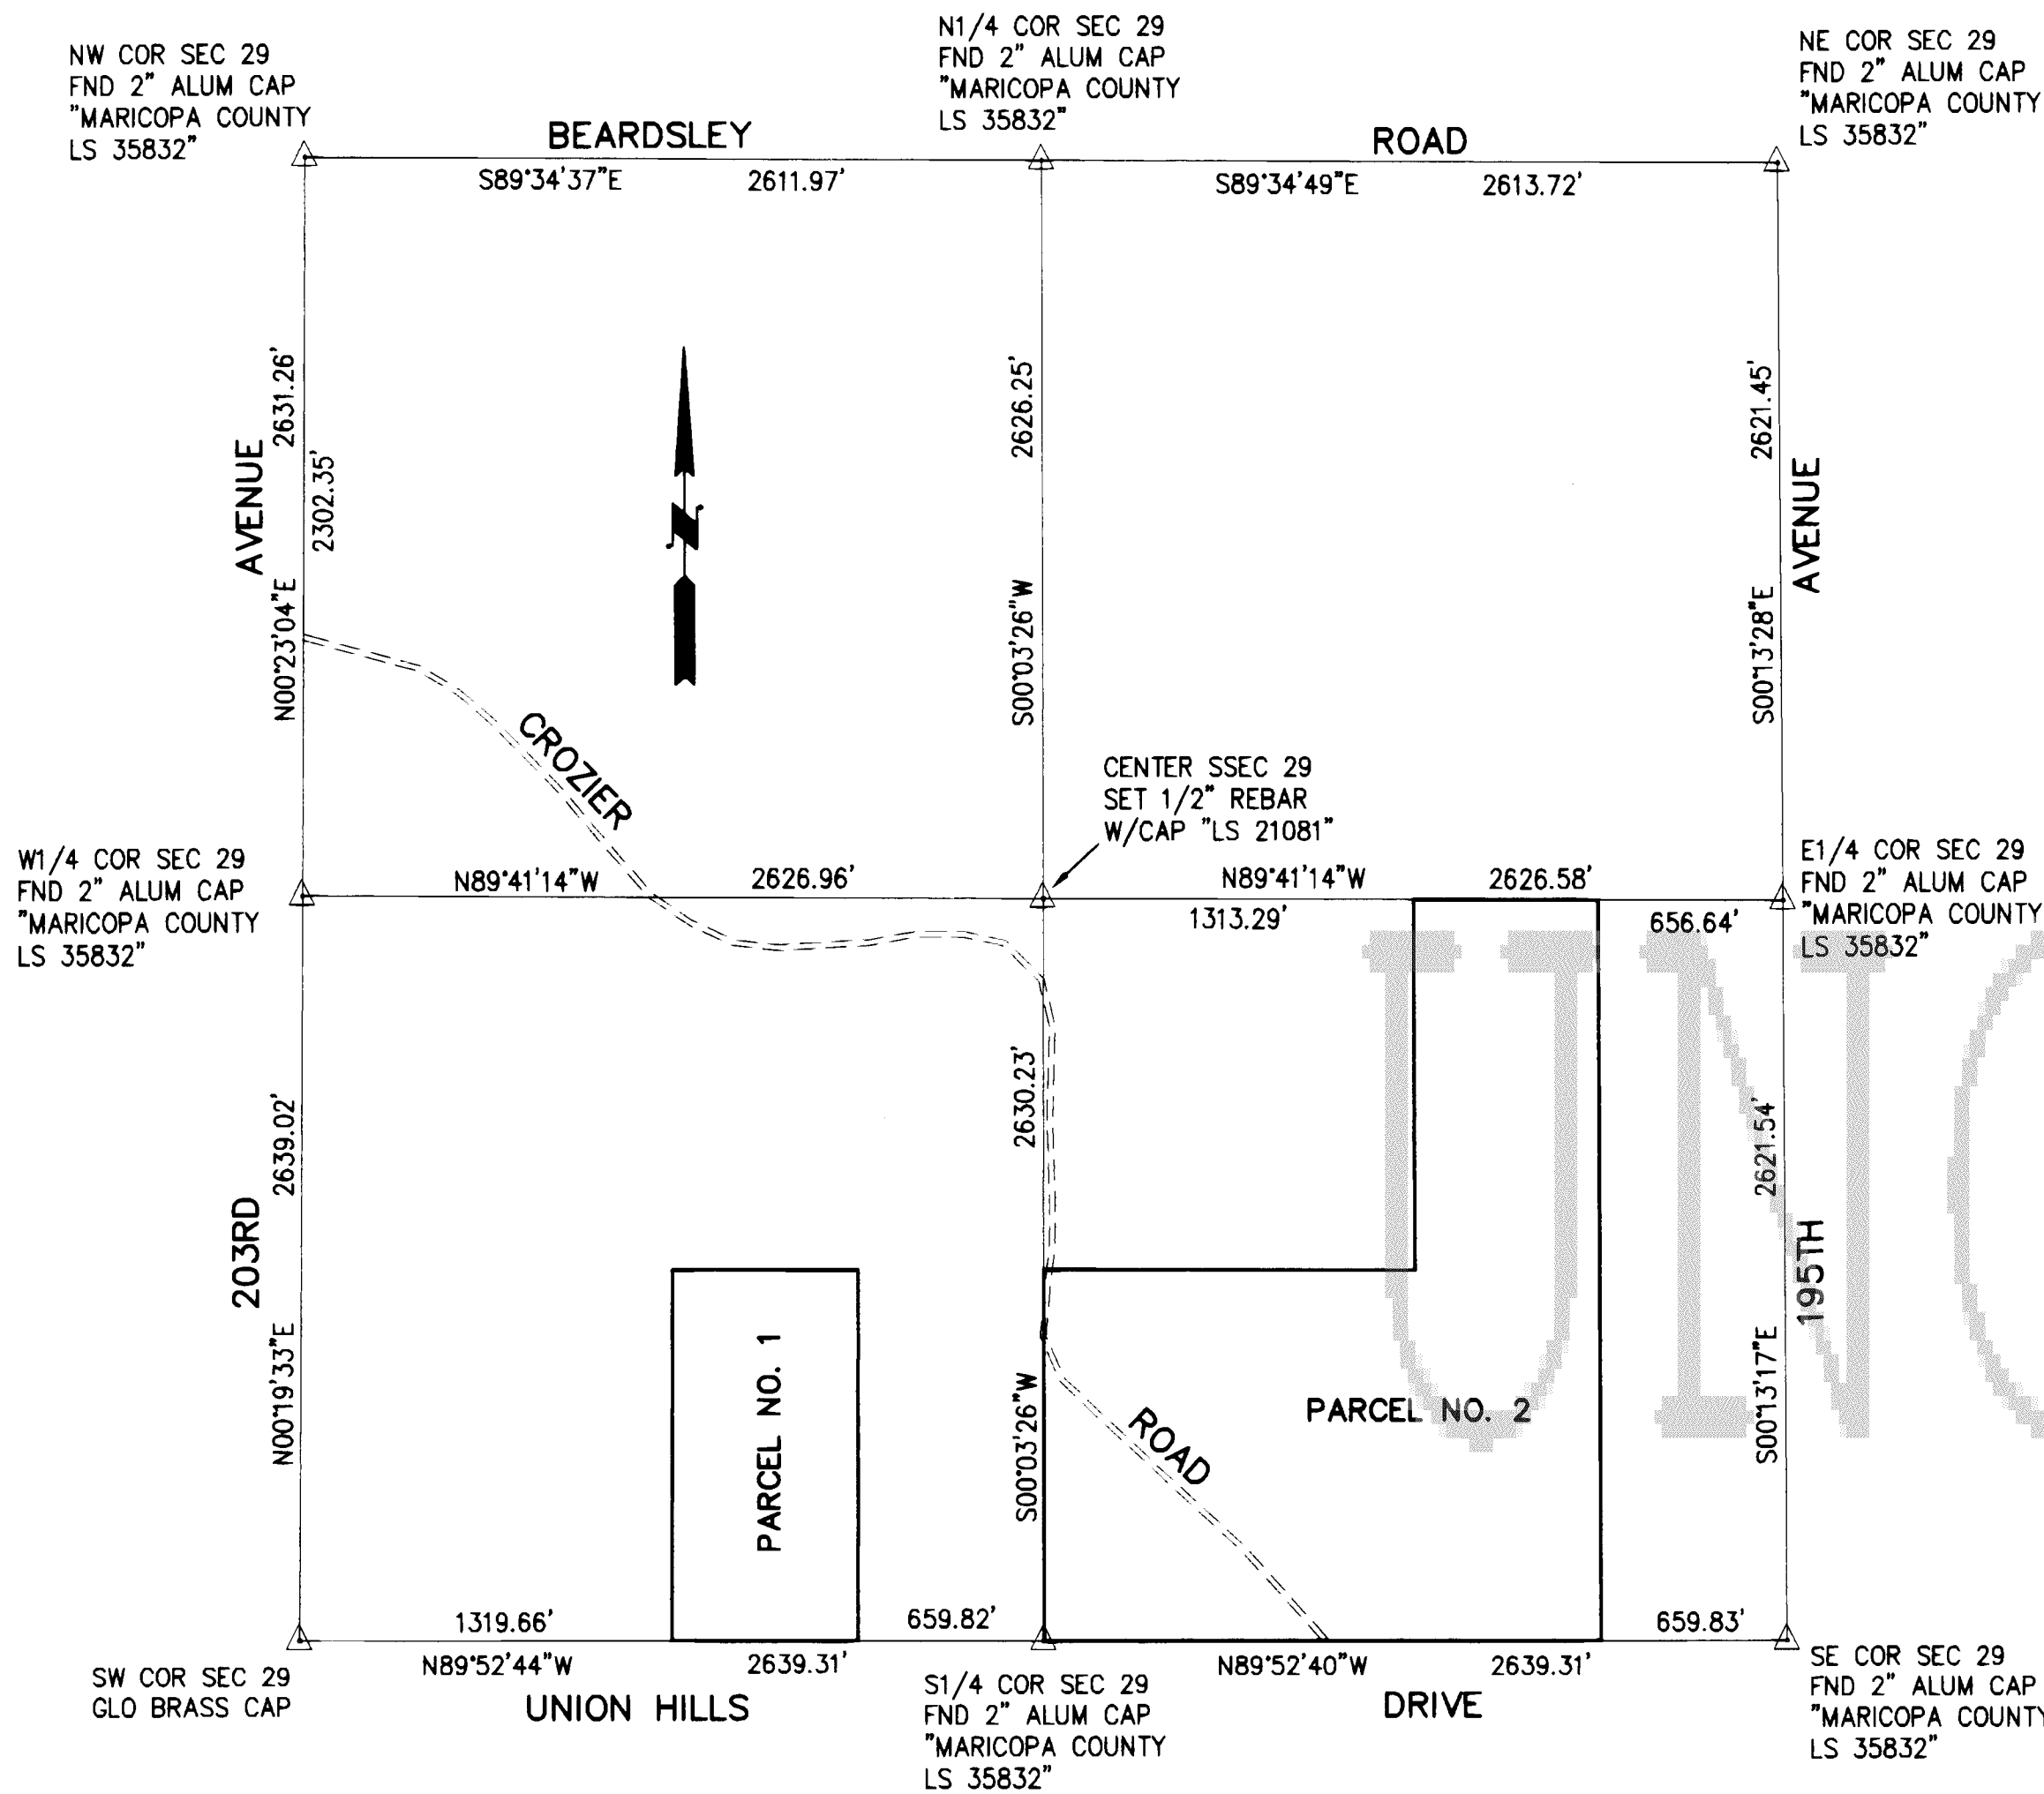

BOOK 724 PAGE 46
OFFICIAL RECORDS OF
MARICOPA COUNTY RECORDER
HELEN PURCELL
2005-0084979
01/21/2005 01:48 PM
HENSELVE

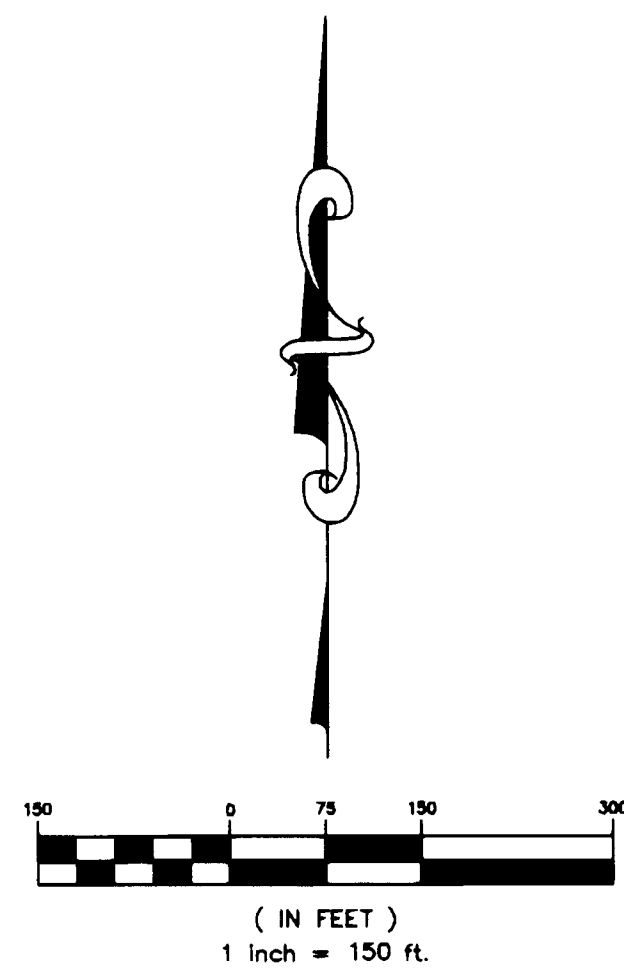

LEGAL DESCRIPTIONS

PARCEL NO. 1:

The West half of the Southeast quarter of the Southwest quarter of Section 29, Township 4 North, Range 2 West of the Gila and Salt River Base and Meridian, Maricopa County, Arizona.

Containing 19.9223 gross acres.

PARCEL NO. 2:

The Southwest quarter of the Southeast quarter; the West half of the Northeast quarter of the Southeast quarter; and the West half of the Southeast quarter of the Southeast quarter of Section 29, Township 4 North, Range 2 West of the Gila and Salt River Base and Meridian, Maricopa County, Arizona.

Containing 79.4229 gross acres.

NOTES

1. This survey was prepared without the benefit of a title report. No abstract of title, nor title commitment, nor results of title searches were furnished the Surveyor. The Surveyor has made no investigation or independent search for easements of record, encumbrances, restrictive covenants, ownership title evidence, or any other facts that an accurate and current title search may disclose.

2. This property subject to all restrictions, covenants, conditions, easements and other matters of record affecting this property.

3. The Surveyor has relied on said title commitment to disclose all matters of record affecting the subject property. The Surveyor has made no investigation or independent search for easements of record, encumbrances, restrictive covenants, ownership title evidence, or any other matters that may affect the property.

4. The bearings shown hereon are derived from WGS 84 coordinates as obtained by G.P.S. measurements.

CERTIFICATION

I, Thomas L. Rope, hereby certify that the survey as shown hereon was prepared under my direct supervision during the month of December, 2004, and that it is a true and accurate representation of the property described to the best of my knowledge and belief, and that the survey monuments have been located and/or set as shown hereon.



OWNERS

PARCEL NO. 1
BRUNO SALAMONE
9651 E. HIDDEN GREEN DR.
SCOTTSDALE, AZ 85262

PARCEL NO. 2
PRESTON J. STEENHOEK
P.O. BOX 471
PHOENIX, AZ 85001

LEGEND

- SECTION CORNER
- MONUMENT AS NOTED

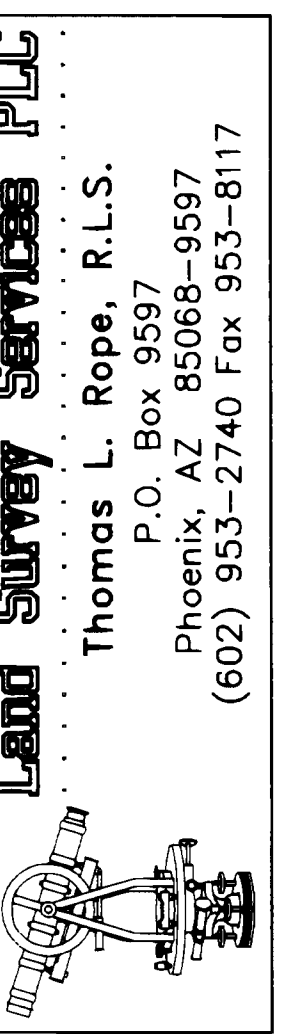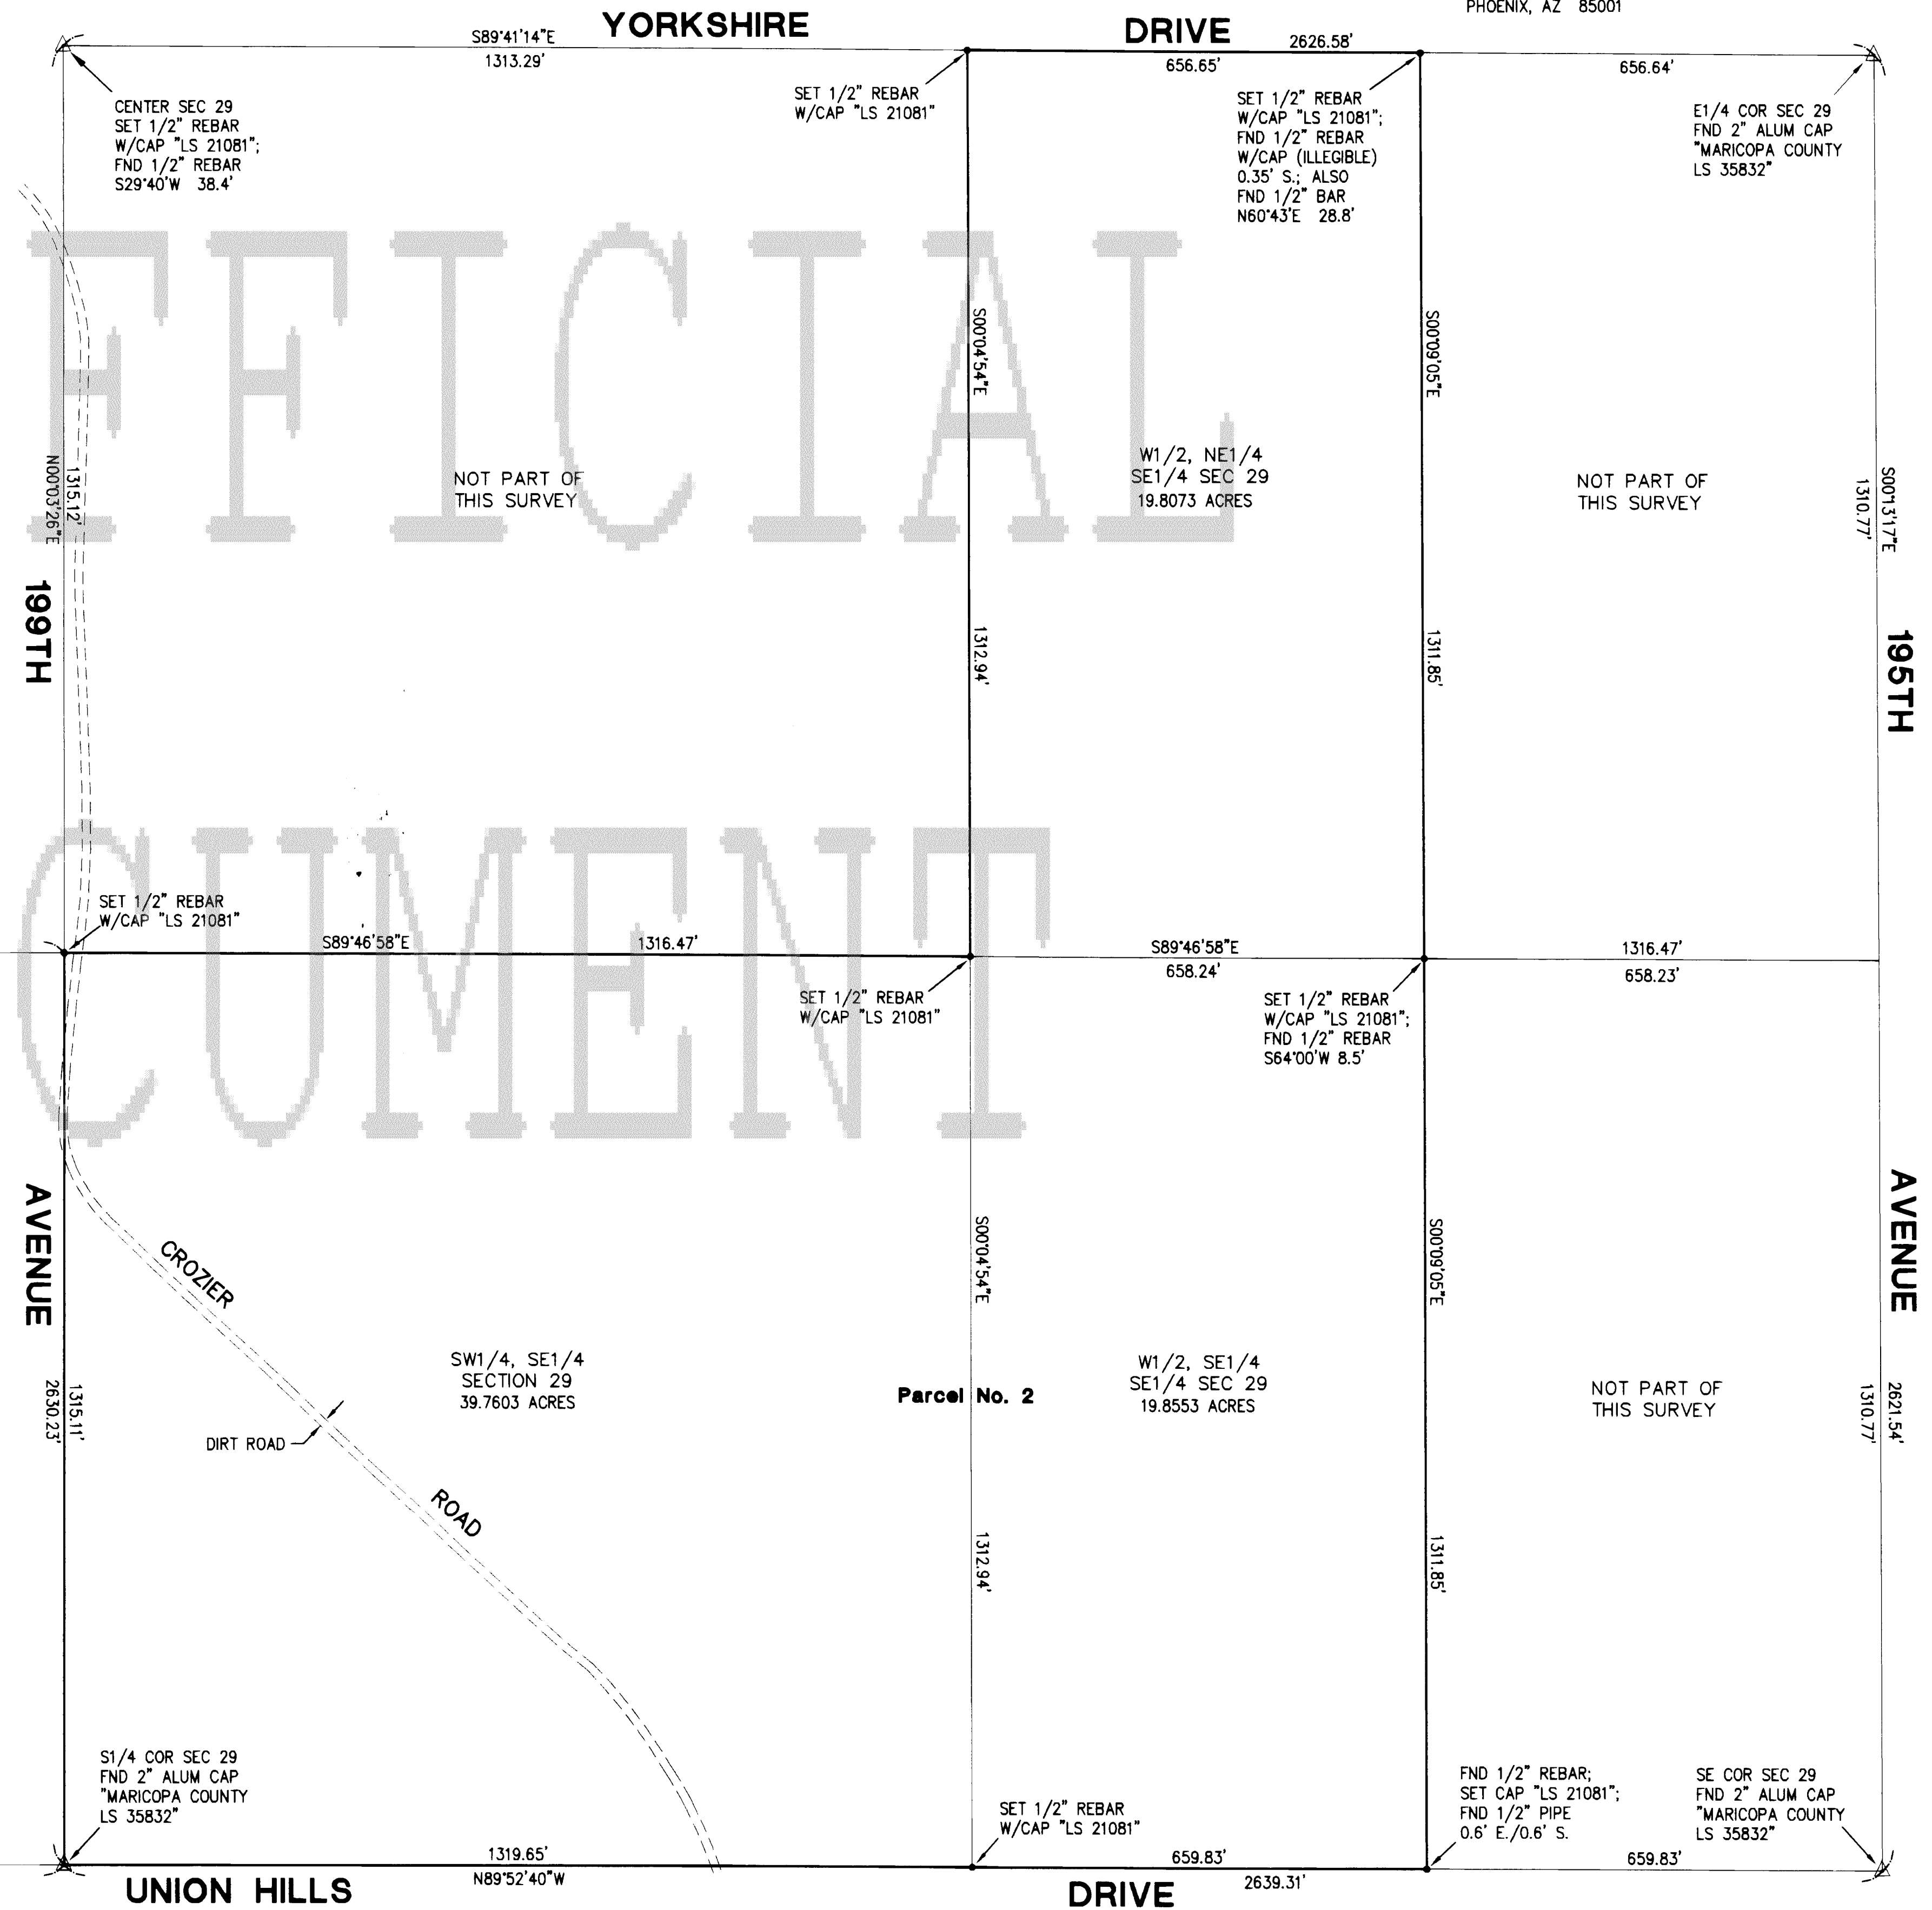

RESULTS OF SURVEY
A PORTION OF THE SOUTH HALF OF SECTION 29,
T4N, R2W, G.&S.R.B.M., MARICOPA COUNTY, ARIZONA



DRAWN BY: Thomas Rope

DATE: DEC 2004

JOB NO.: 04195-A

SHEET 1 OF 1