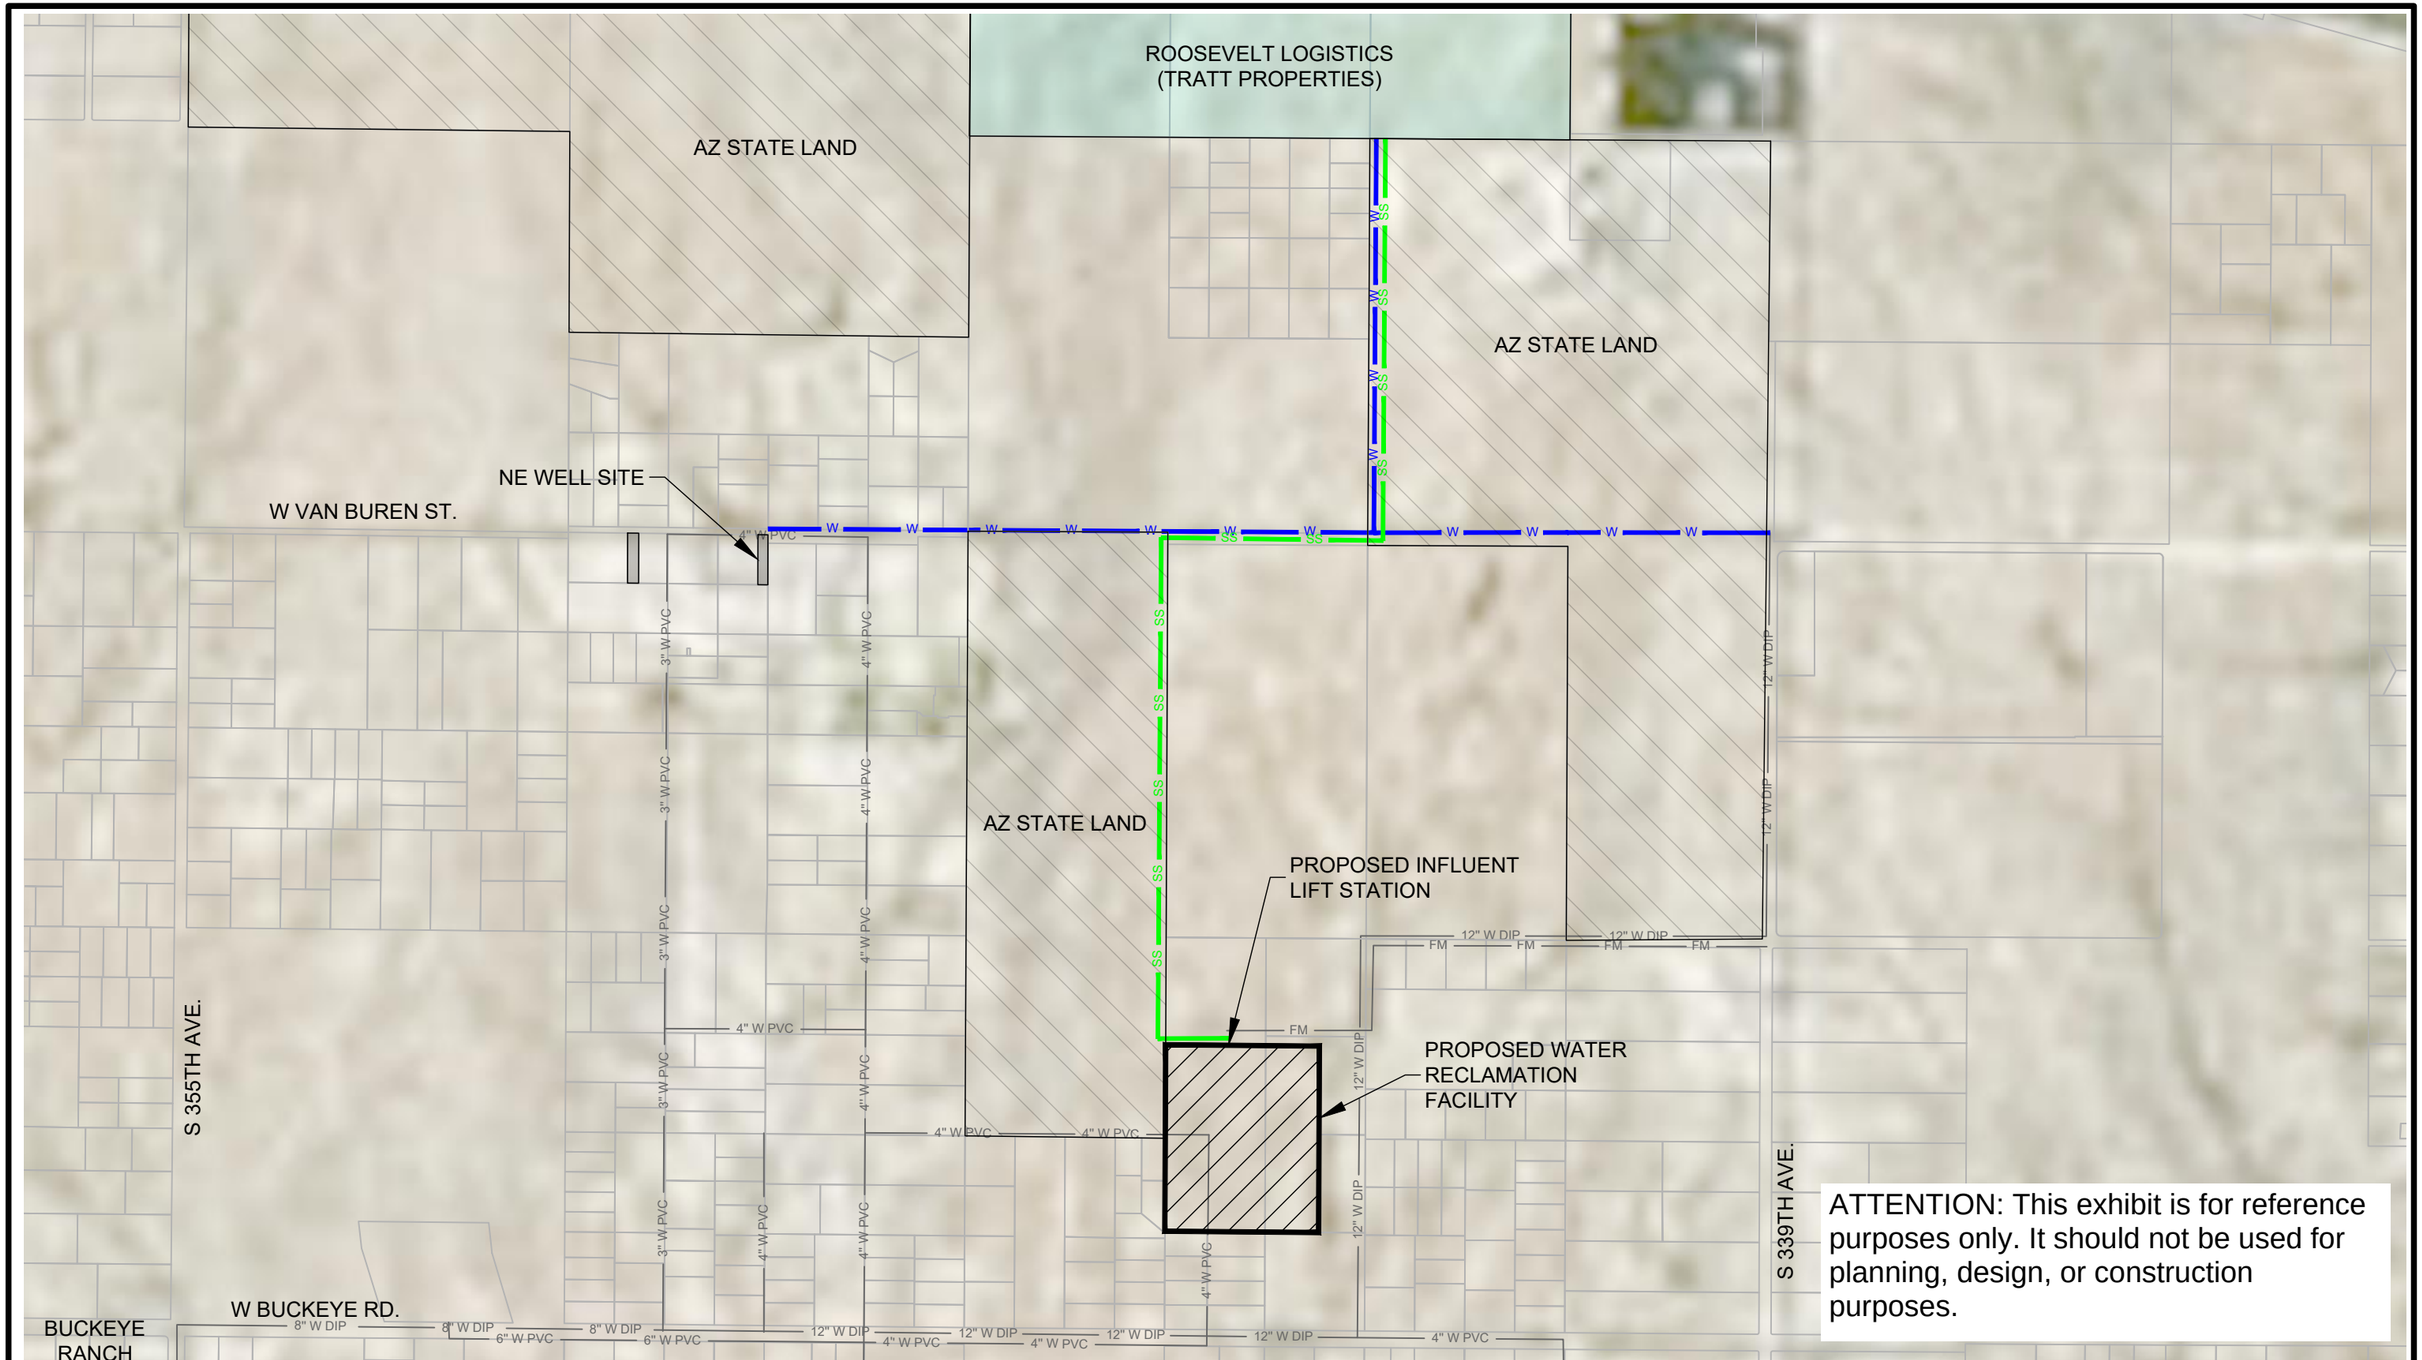

ATTENTION: This exhibit is for reference purposes only. It should not be used for planning, design, or construction purposes.

WILSON & COMPANY
410 NORTH 44TH ST., SUITE 460
PHOENIX, AZ 85008
PHONE: 602-283-2701
FAX: 602-273-1230
www.wilsonco.com

GWR Global Water Resources

PRELIMINARY
NOT FOR
CONSTRUCTION

GLOBAL WATER RESOURCES, INC
HASSAYAMPA UTILITY COMPANY

0 500' 1000'
SCALE: 1" = 1000'

PROJECT NO:	21-600-260-16
DESIGNED BY:	-
DRAWN BY:	JRP
CHECKED BY:	JPH
DATE:	11/6/2024

SHEET TITLE: UTILITY EXHIBIT

SHEET NO: F.01

SHEET NO: 1 OF 1

11/6/2024 M:\MSD\21-600-260-06\09_CADD\06_Exhibits\HUC Tratt Utility Exhibit\Tratt Utility Exhibit.dwg