


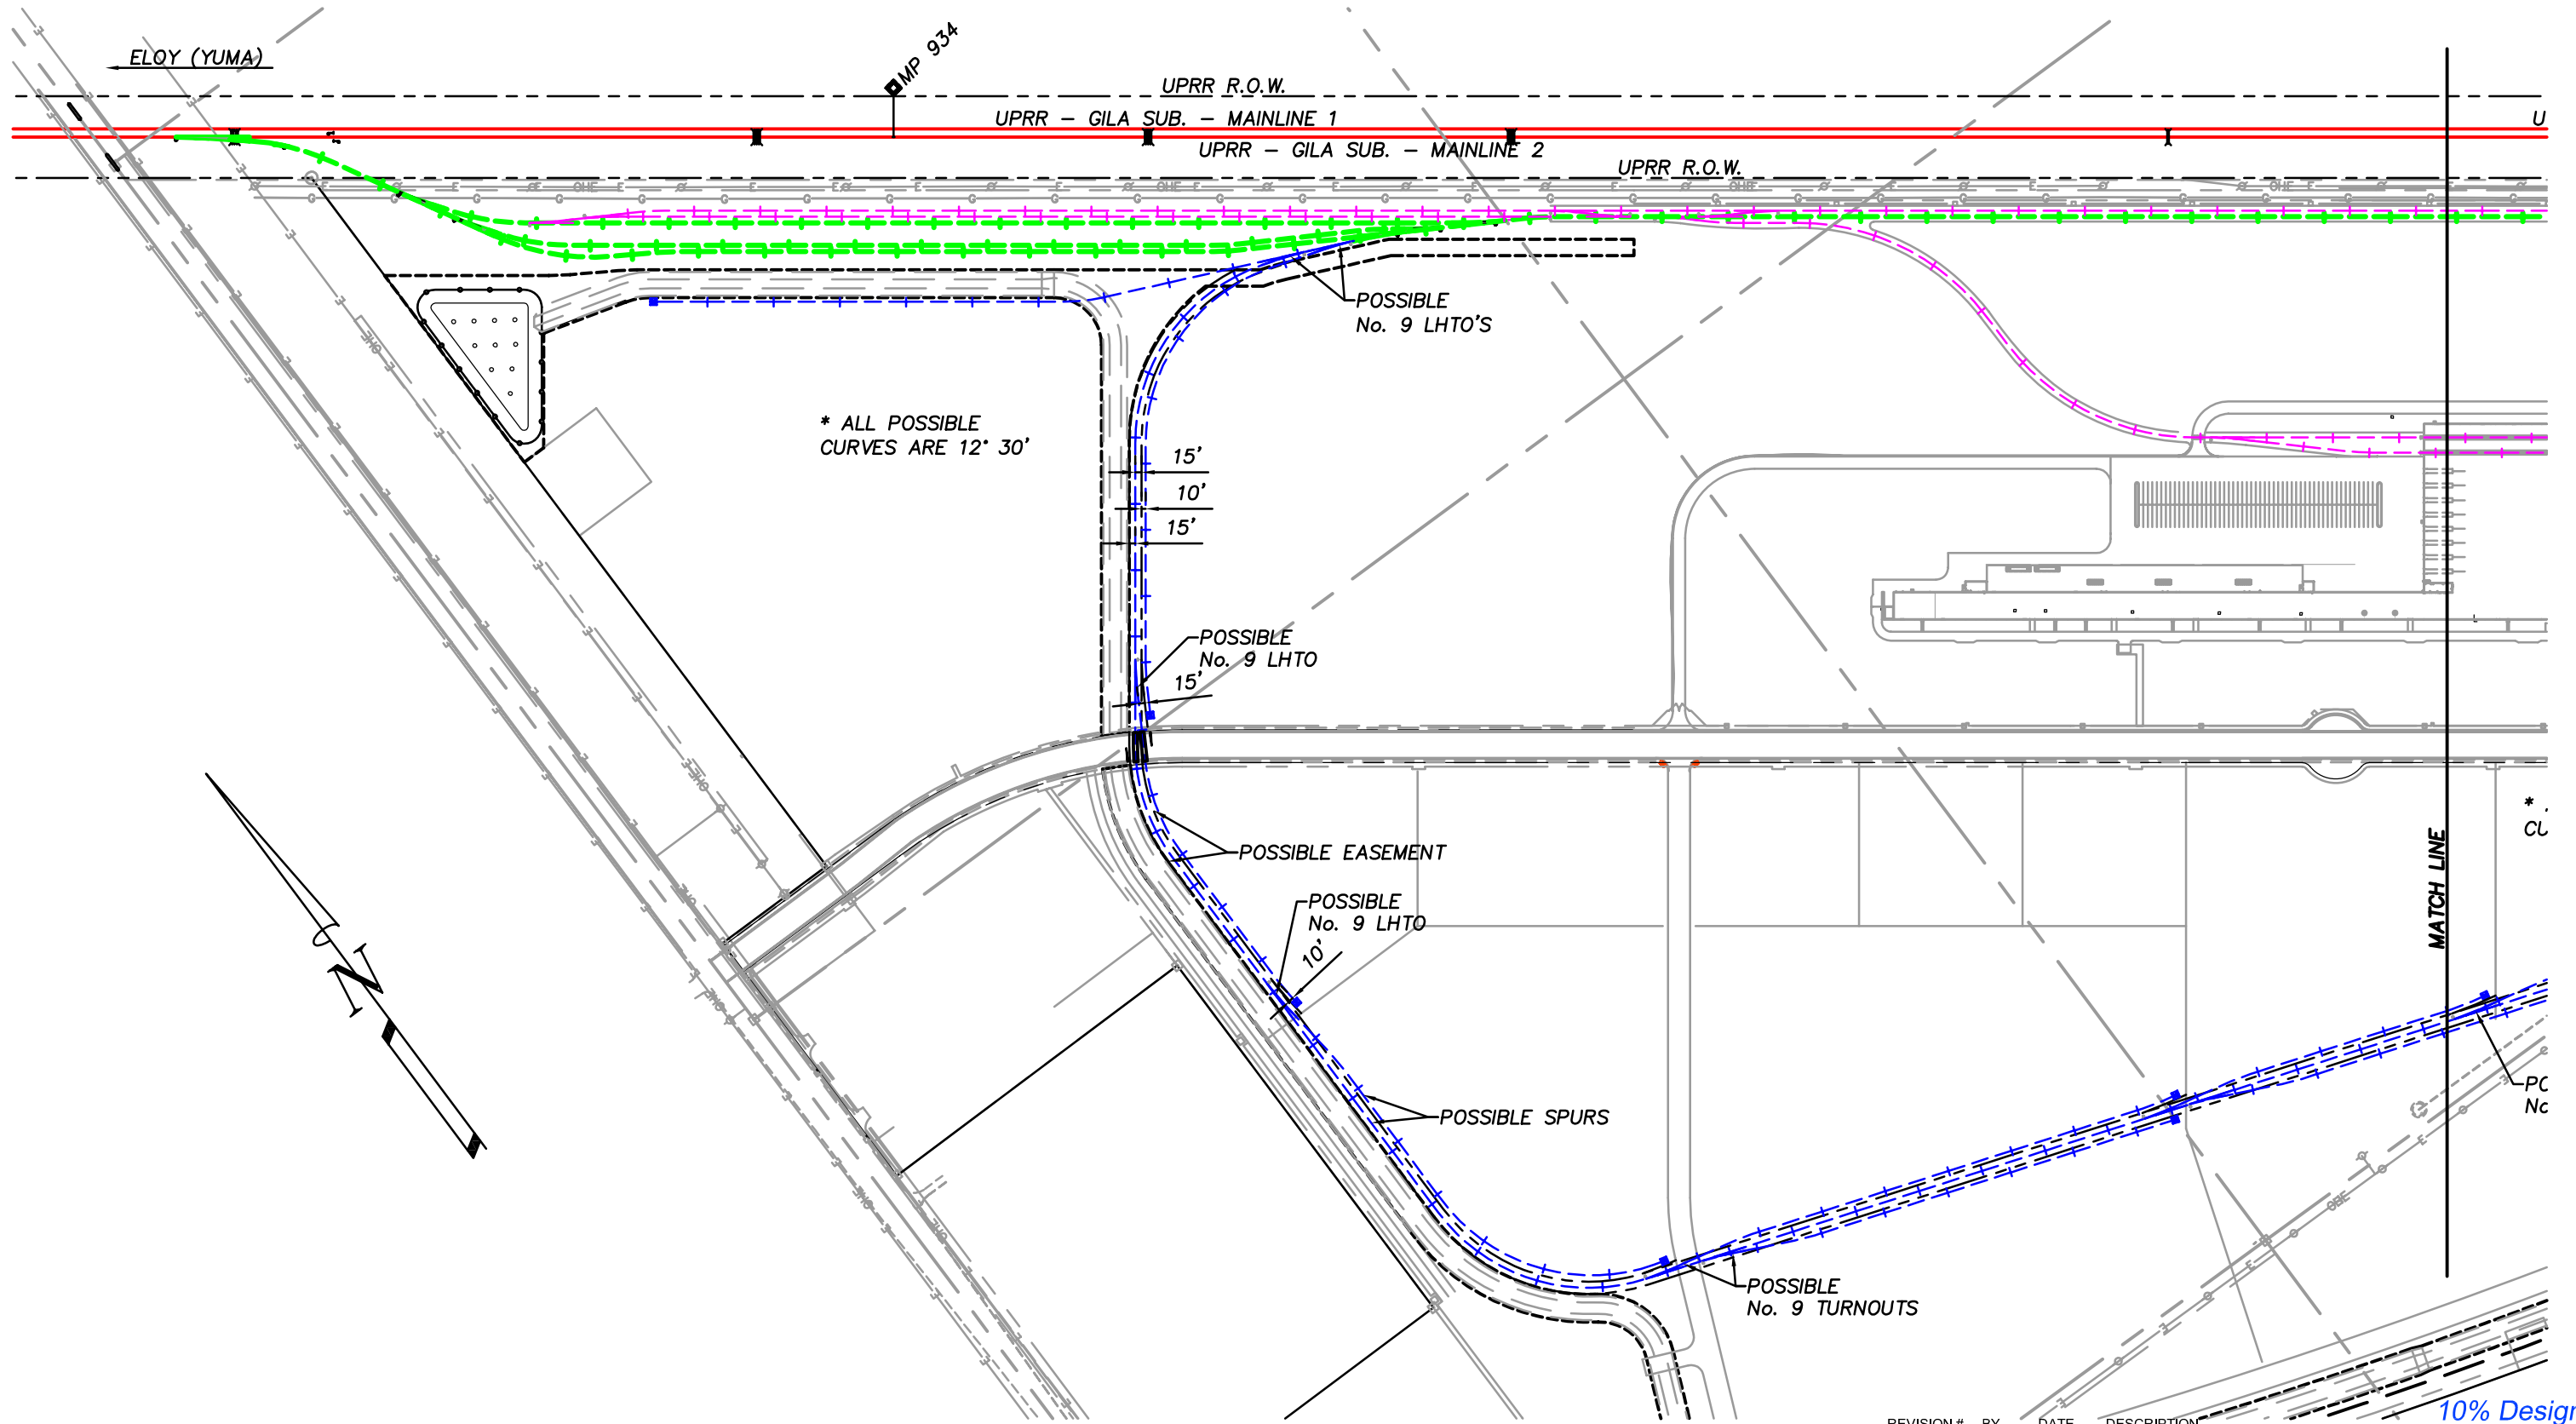

REVISION #	BY	DATE	DESCRIPTION
DRAWN BY: JO			For Use In Agreement With: UNION PACIFIC RAILROAD
CHECK'D BY: JLV			And Walton-Dev & Management (FES 20221)
DATE: September 1, 2011			Mile Post 933.66 To 935.28, Gila Subdivision
SHEET NUMBER:			Eloy, Pinal Co., Arizona
001	OF	002	TRACKAGE TO SERVE: Walton-Dev & Management




**MOUNTAIN
STATES
CONTRACTING**

6813 W. Frier Drive
Glendale, AZ 85303
p: (800) 827-0743
f: (623) 842-0944

**FIBER
OPTIC
CABLE!**





CALL BEFORE
YOU DIG
1-800-336-9193

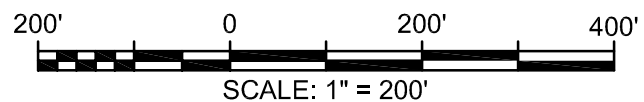

LEGEND:

Existing Railroad Owned Trackage
Existing Industry Owned Trackage
Proposed Railroad Owned Trackage
Proposed Industry Owned Trackage
Possible Industry Spur Trackage
National Gypsum Tracks
Future UPRR Main

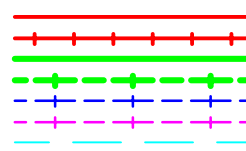

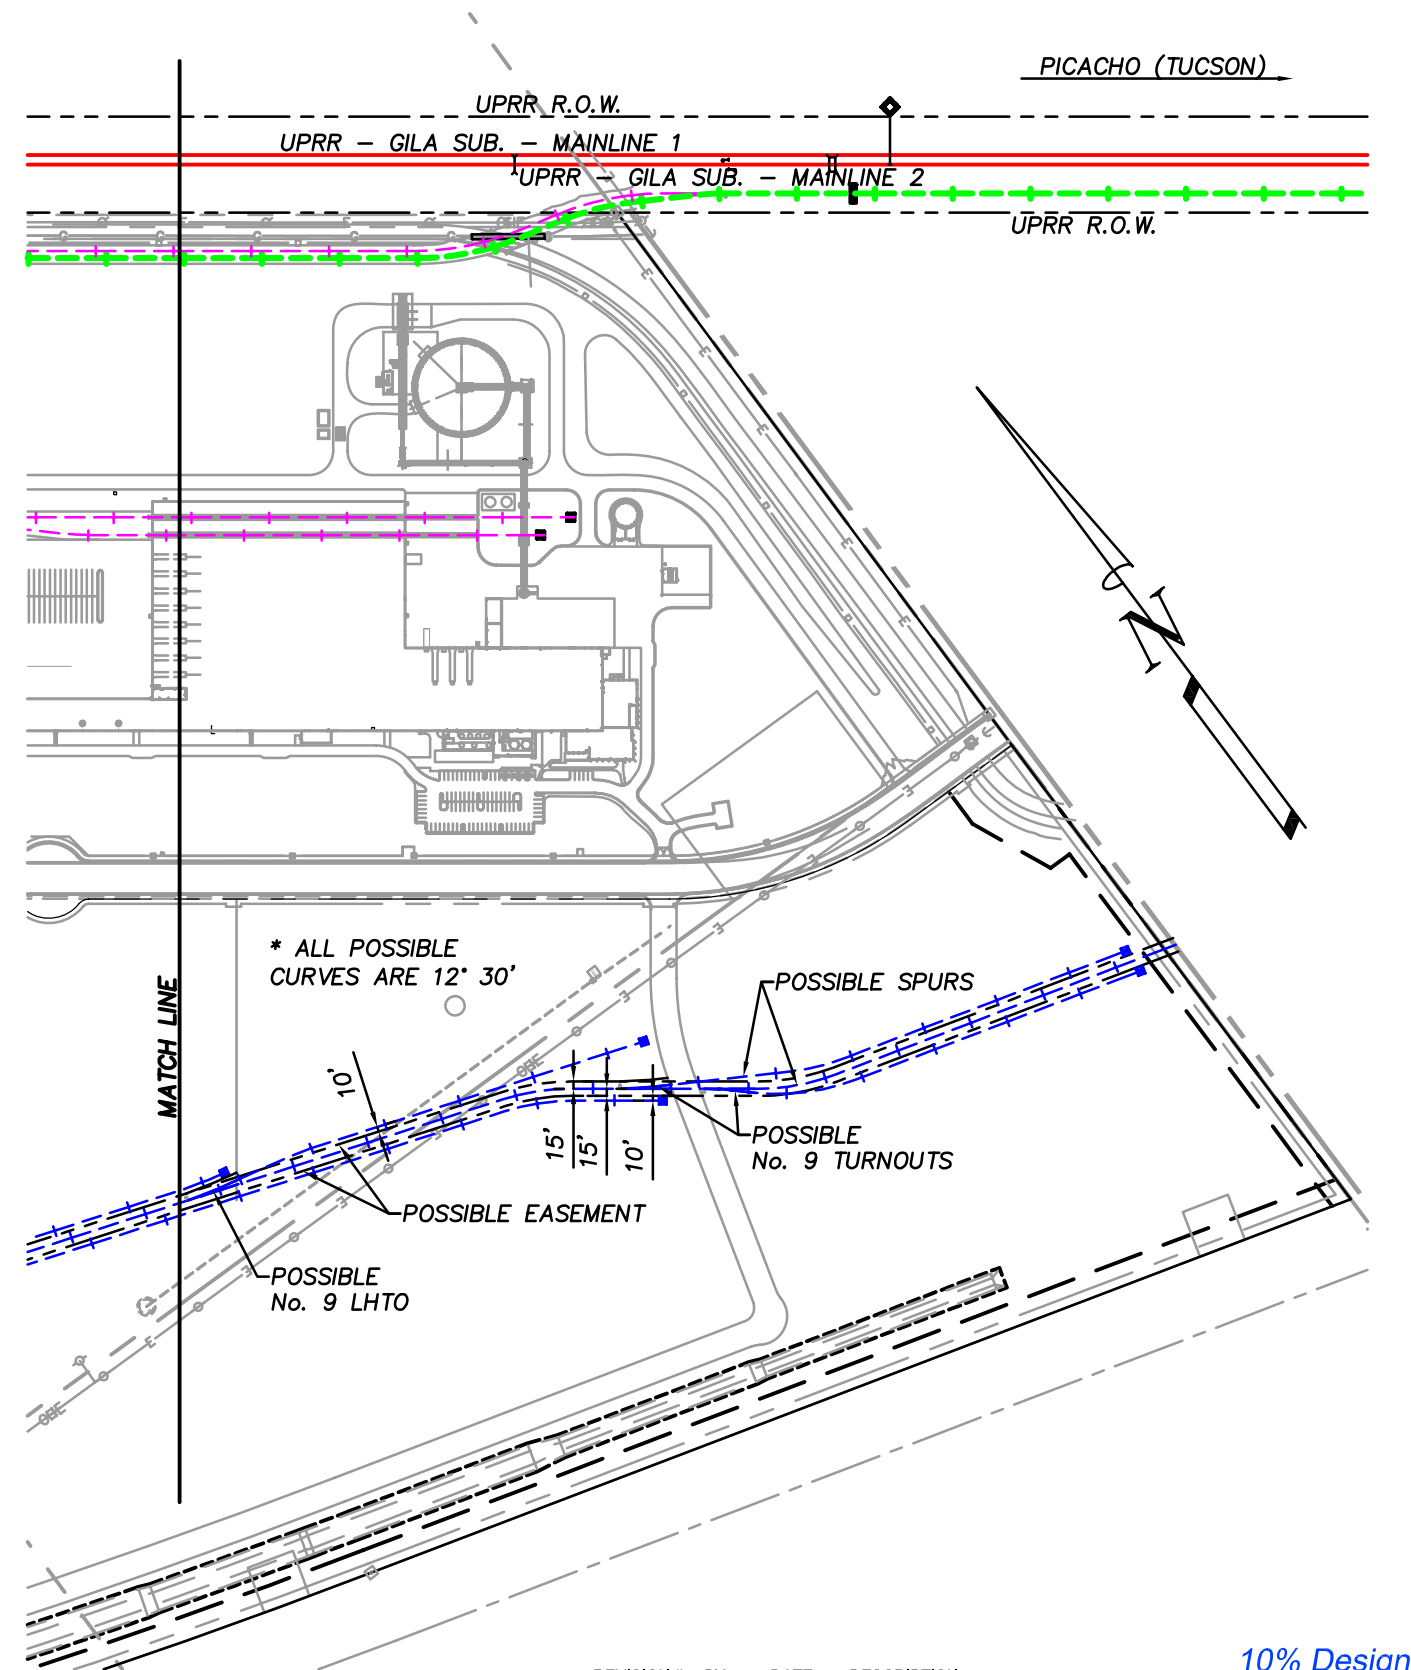

10% Design

REVISION #	BY	DATE	DESCRIPTION
DRAWN BY: JO			For Use In Agreement With: UNION PACIFIC RAILROAD
CHECK'D BY: JLV			And Walton-Dev & Management (FES 20221)
DATE: September 1, 2011			Mile Post 933.66 To 935.28, Gila Subdivision
SHEET NUMBER:			Eloy, Pinal Co., Arizona
002	OF	002	TRACKAGE TO SERVE: Walton-Dev & Management




**MOUNTAIN
STATES
CONTRACTING**

6813 W. Frier Drive
Glendale, AZ 85303
p: (800) 827-0743
f: (623) 842-0944

**FIBER
OPTIC
CABLE!**



CALL BEFORE
YOU DIG
1-800-336-9193

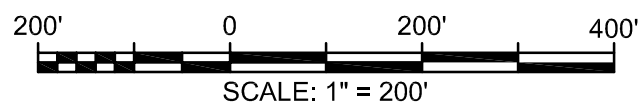

LEGEND:

- Existing Railroad Owned Trackage
- Existing Industry Owned Trackage
- Proposed Railroad Owned Trackage
- Proposed Industry Owned Trackage
- Possible Industry Spur Trackage
- National Gypsum Tracks
- Future UPRR Main

