


OVERALL PARCEL EXHIBIT

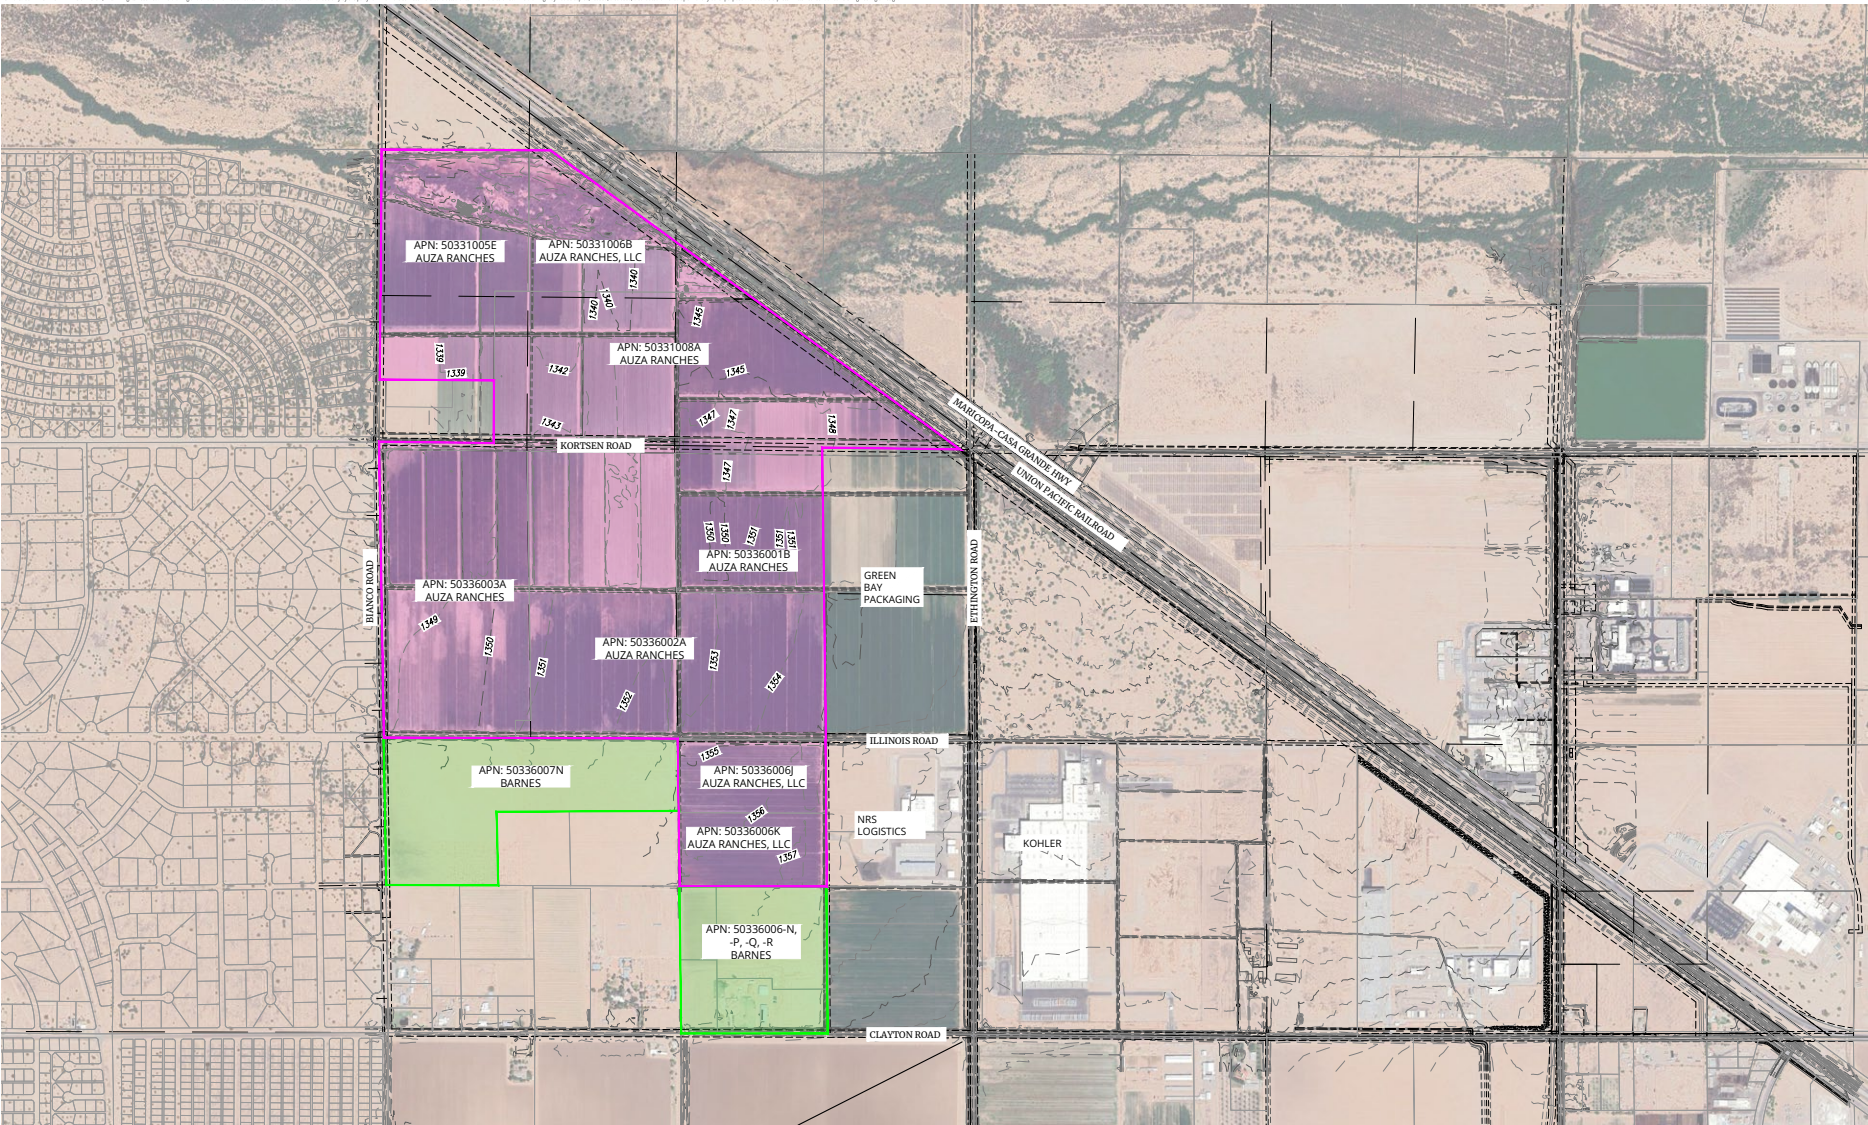

© 2025 COLLIER ENGINEERING & DESIGN, INC. All Rights Reserved. This drawing and all the information contained herein is authorized for use only by the party for whom the services were contracted or to whom it is certified. This drawing may not be copied, reused, disclosed, distributed or relied upon for any other purpose without the express written consent of Colliers Engineering & Design.



AUZA RANCHES
CASA GRANDE, AZ

 AUZA PROPERTY: 476.2 ACRES
 BARNES PROPERTY: 96.1 ACRES

OVERALL PARCEL EXHIBIT



 1" = 500'
June, 2025
24036 2062
RJM

This plan is conceptual and subject to change through the planning and development process.
U:\2000\2025\ENGINEERING\202506_AUZA\AUZA OVERALL PARCELS.DWG AUZA OVERALL EXHIBIT 6/10/2025 8:55 AM